
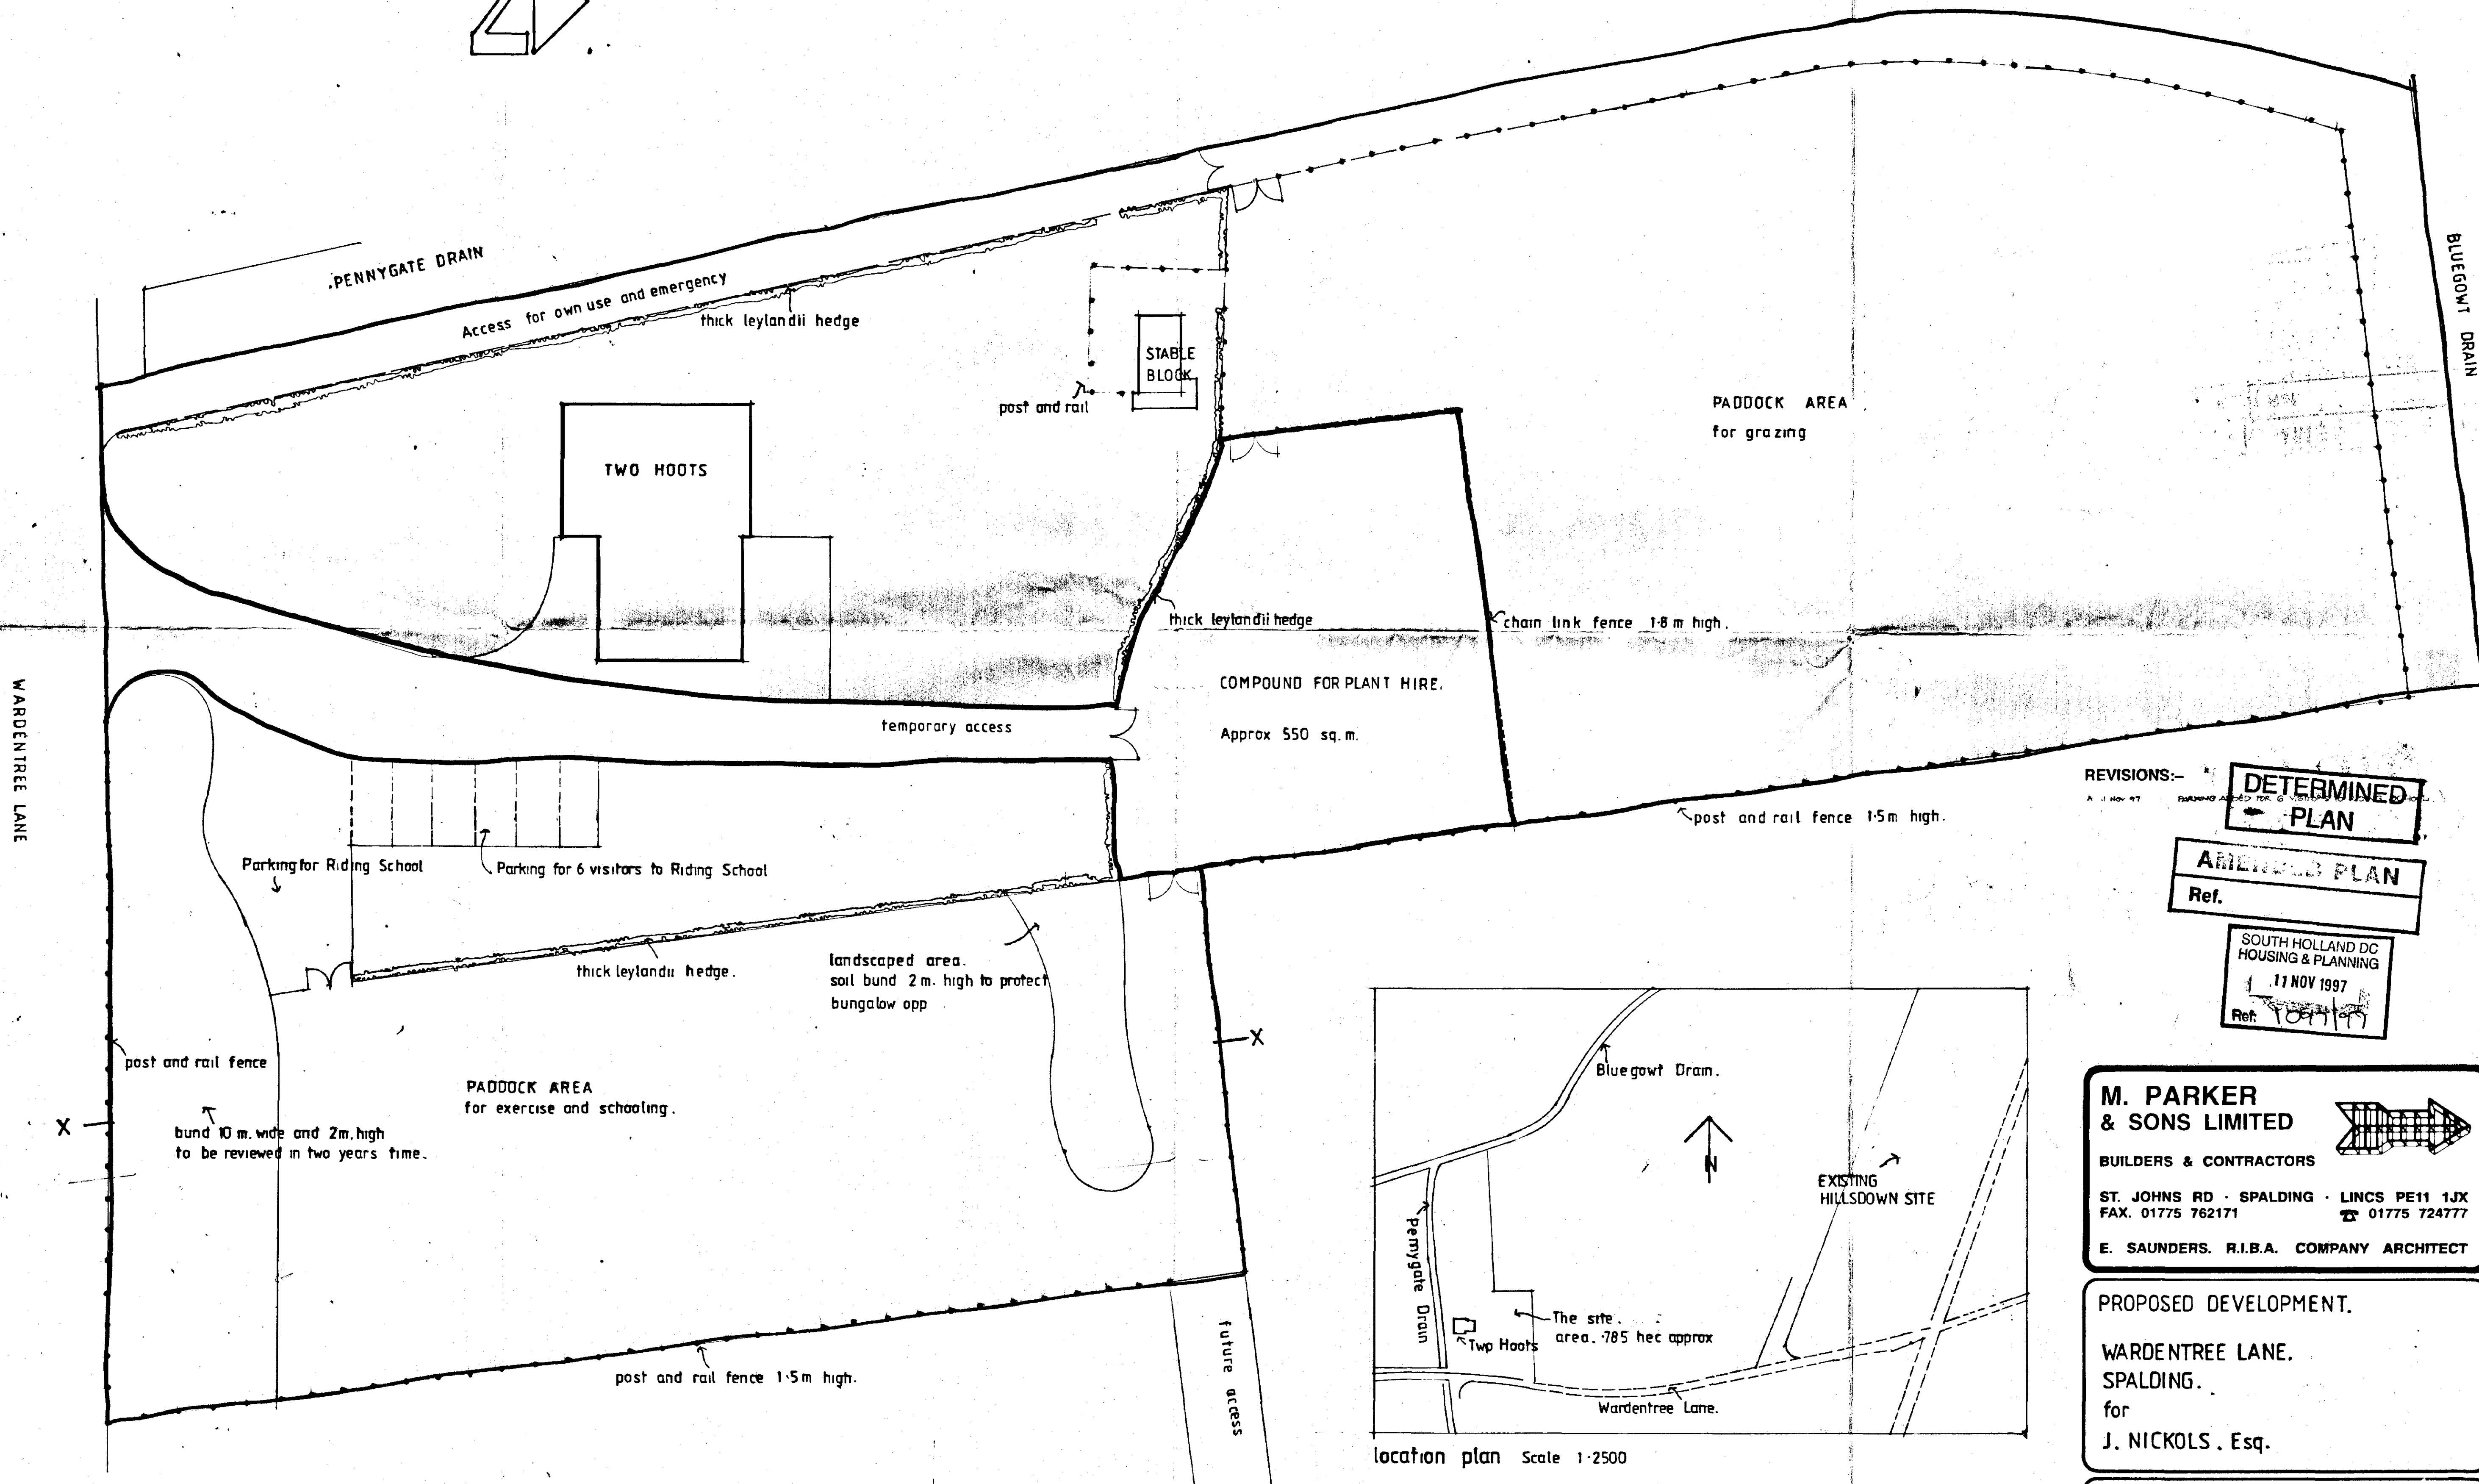
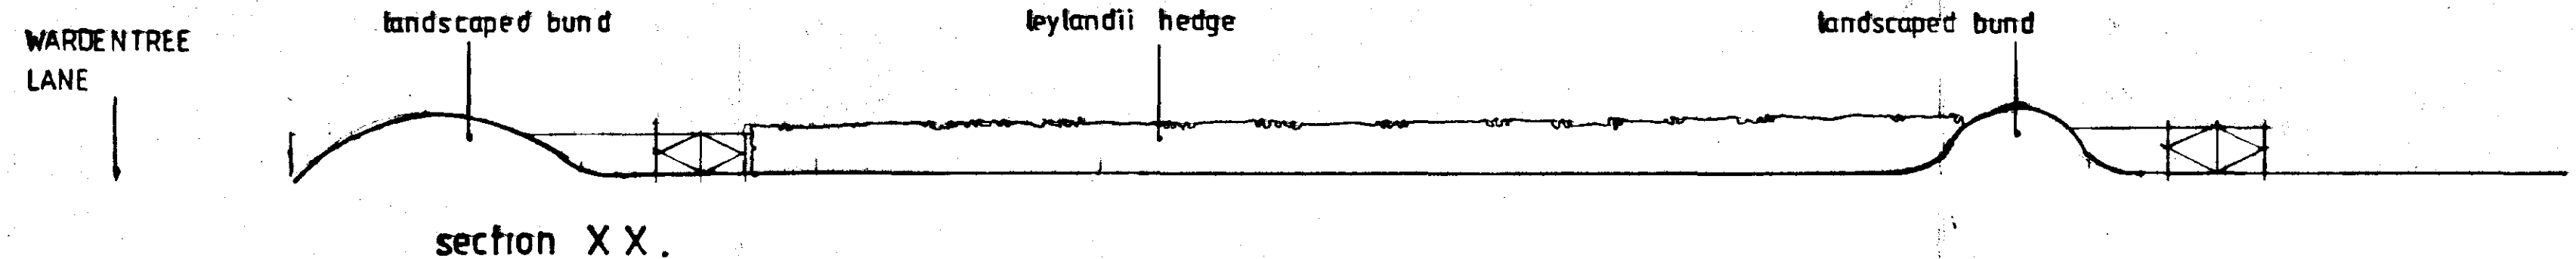


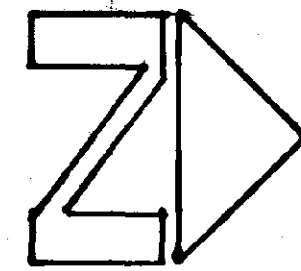


REVISIONS:-

DETERMINED PLAN

AMENDED PLAN
Ref.

SOUTH HOLLAND DC
HOUSING & PLANNING
17 NOV 1997
Ref. 10111

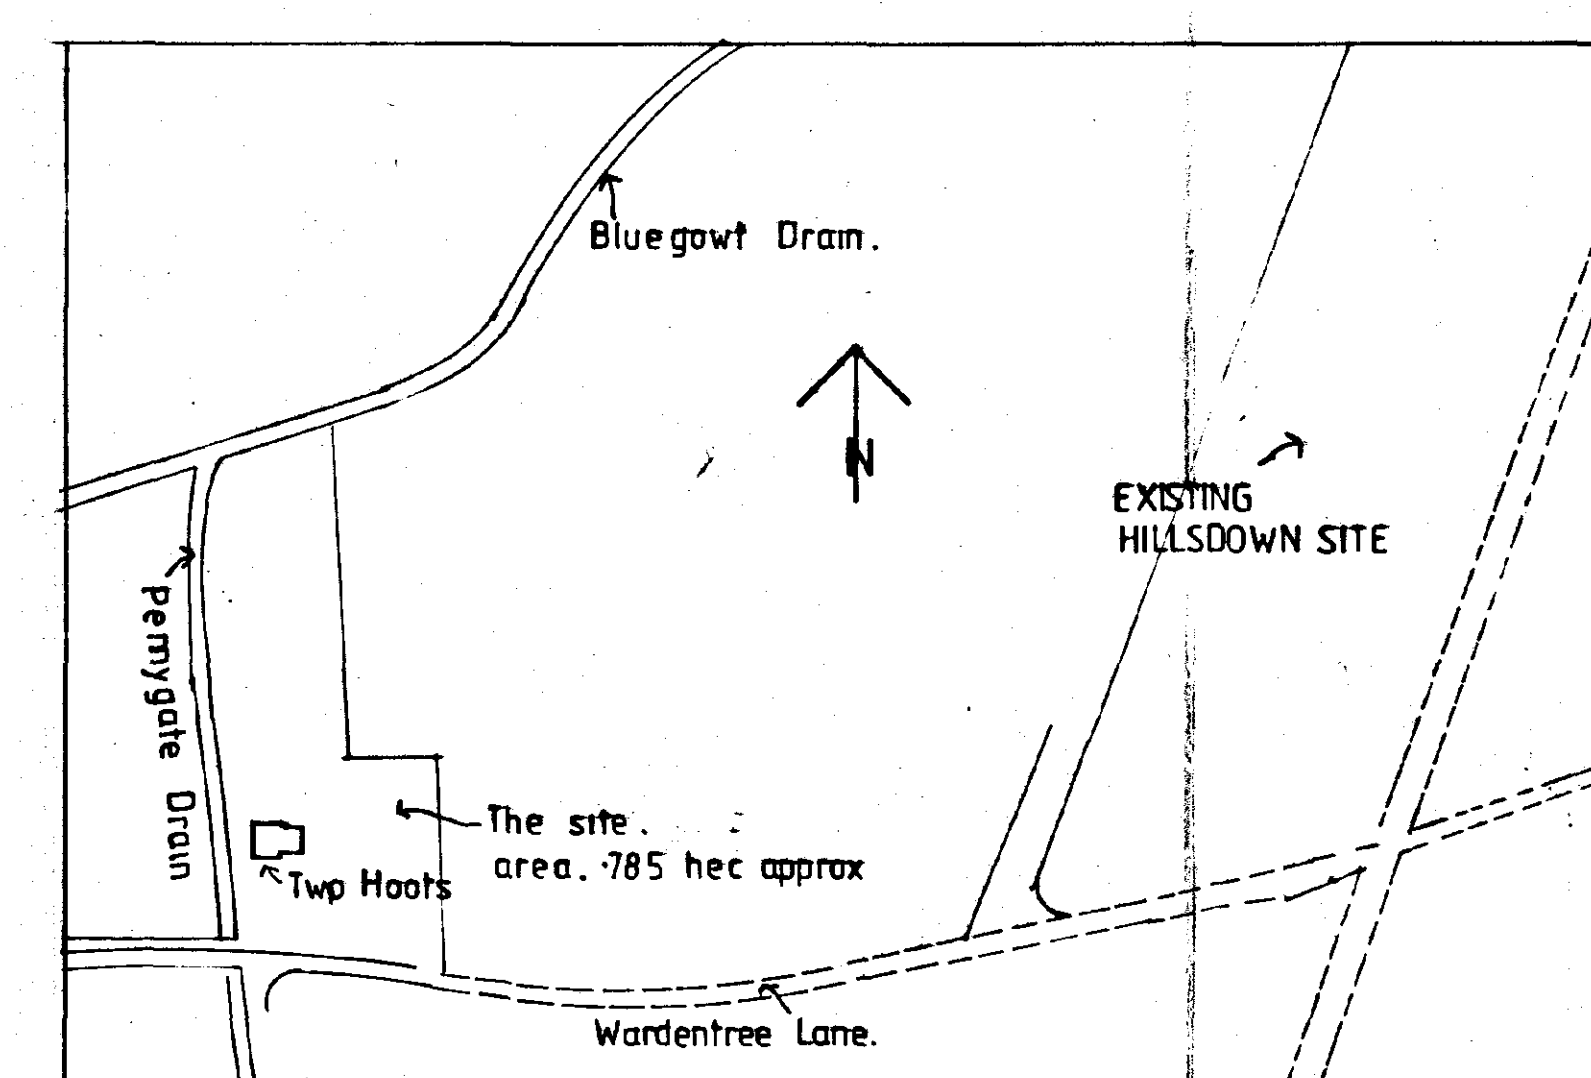


location plan Scale 1:2500

M. PARKER & SONS LIMITED
BUILDERS & CONTRACTORS
ST. JOHNS RD · SPALDING · Lincs PE11 1JX
FAX. 01775 762171 01775 724777
E. SAUNDERS. R.I.B.A. COMPANY ARCHITECT

PROPOSED DEVELOPMENT.
WARDENTREE LANE.
SPALDING.
for
J. NICKOLS. Esq.

SCALES 1:200
DRG. NO. NICKOLS-1 DATE Sept 97

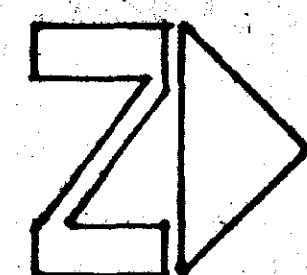

WARDENTREE LANE

landscaped bund

leylandii hedge

landscaped bund

section X X.

PENNYGATE DRAIN

Access for own use and emergency

thick leylandii hedge

post and rail

STABLE BLOCK

TWO HOOTS

PADDOCK AREA for grazing

thick leylandii hedge

chain link fence 1.8 m high

COMPOUND FOR PLANT HIRE.

Approx 550 sq. m.

temporary access

REVISIONS:-

post and rail fence 1.5m high.

Parking for Riding School

thick leylandii hedge.

landscaped area. soil bund 2m. high to protect bungalow app.


post and rail fence

PADDOCK AREA for exercise and schooling.

bund 10 m. wide and 2m. high to be reviewed in two years time.

post and rail fence 1.5m high.

future access

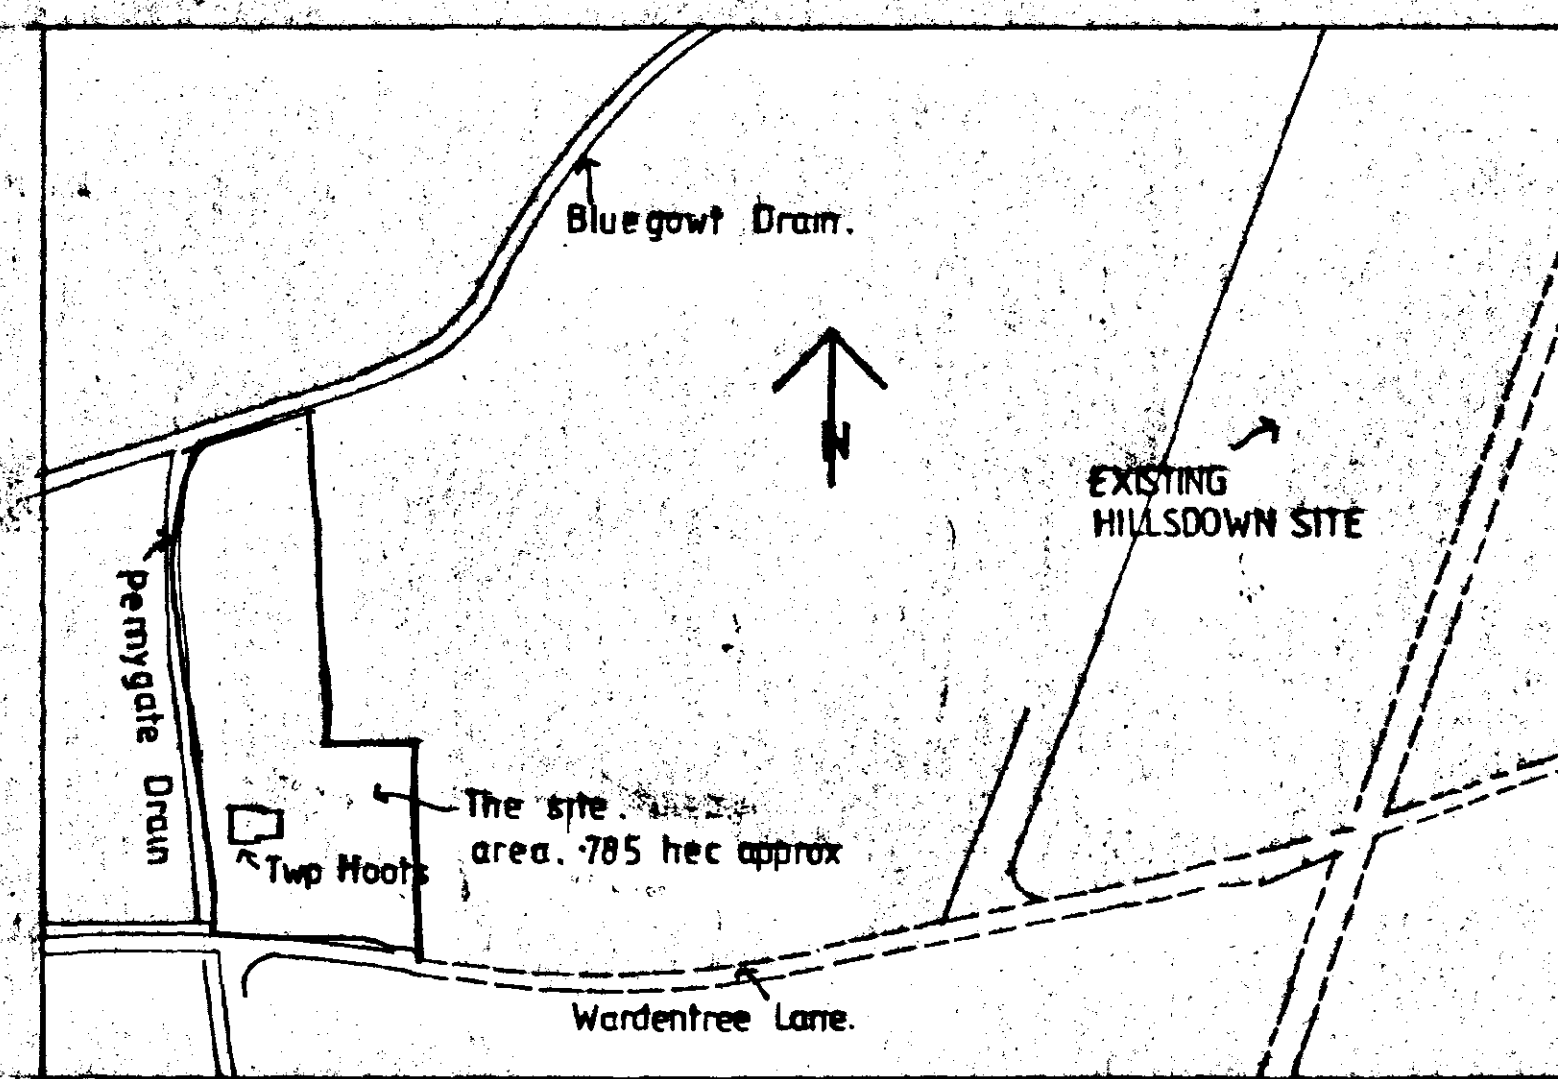

location plan Scale 1:2500

KEEP

SOUTH HOLLAND DC
SUPERSEDED
11/06/1997
Ref: 1097/94.

PLANT HIRE COMPOUND

M. PARKER & SONS LIMITED

BUILDERS & CONTRACTORS

ST. JOHNS RD - SPALDING - Lincs PE11 1JX
FAX. 01775 762171 TEL 01775 724777

E. SAUNDERS. R.I.B.A. COMPANY ARCHITECT

PROPOSED DEVELOPMENT.

WARDENTREE LANE,
SPALDING.
for
J. NICKOLS, Esq.

SCALES 1:200
DRG. NO.

DATE Sept 97