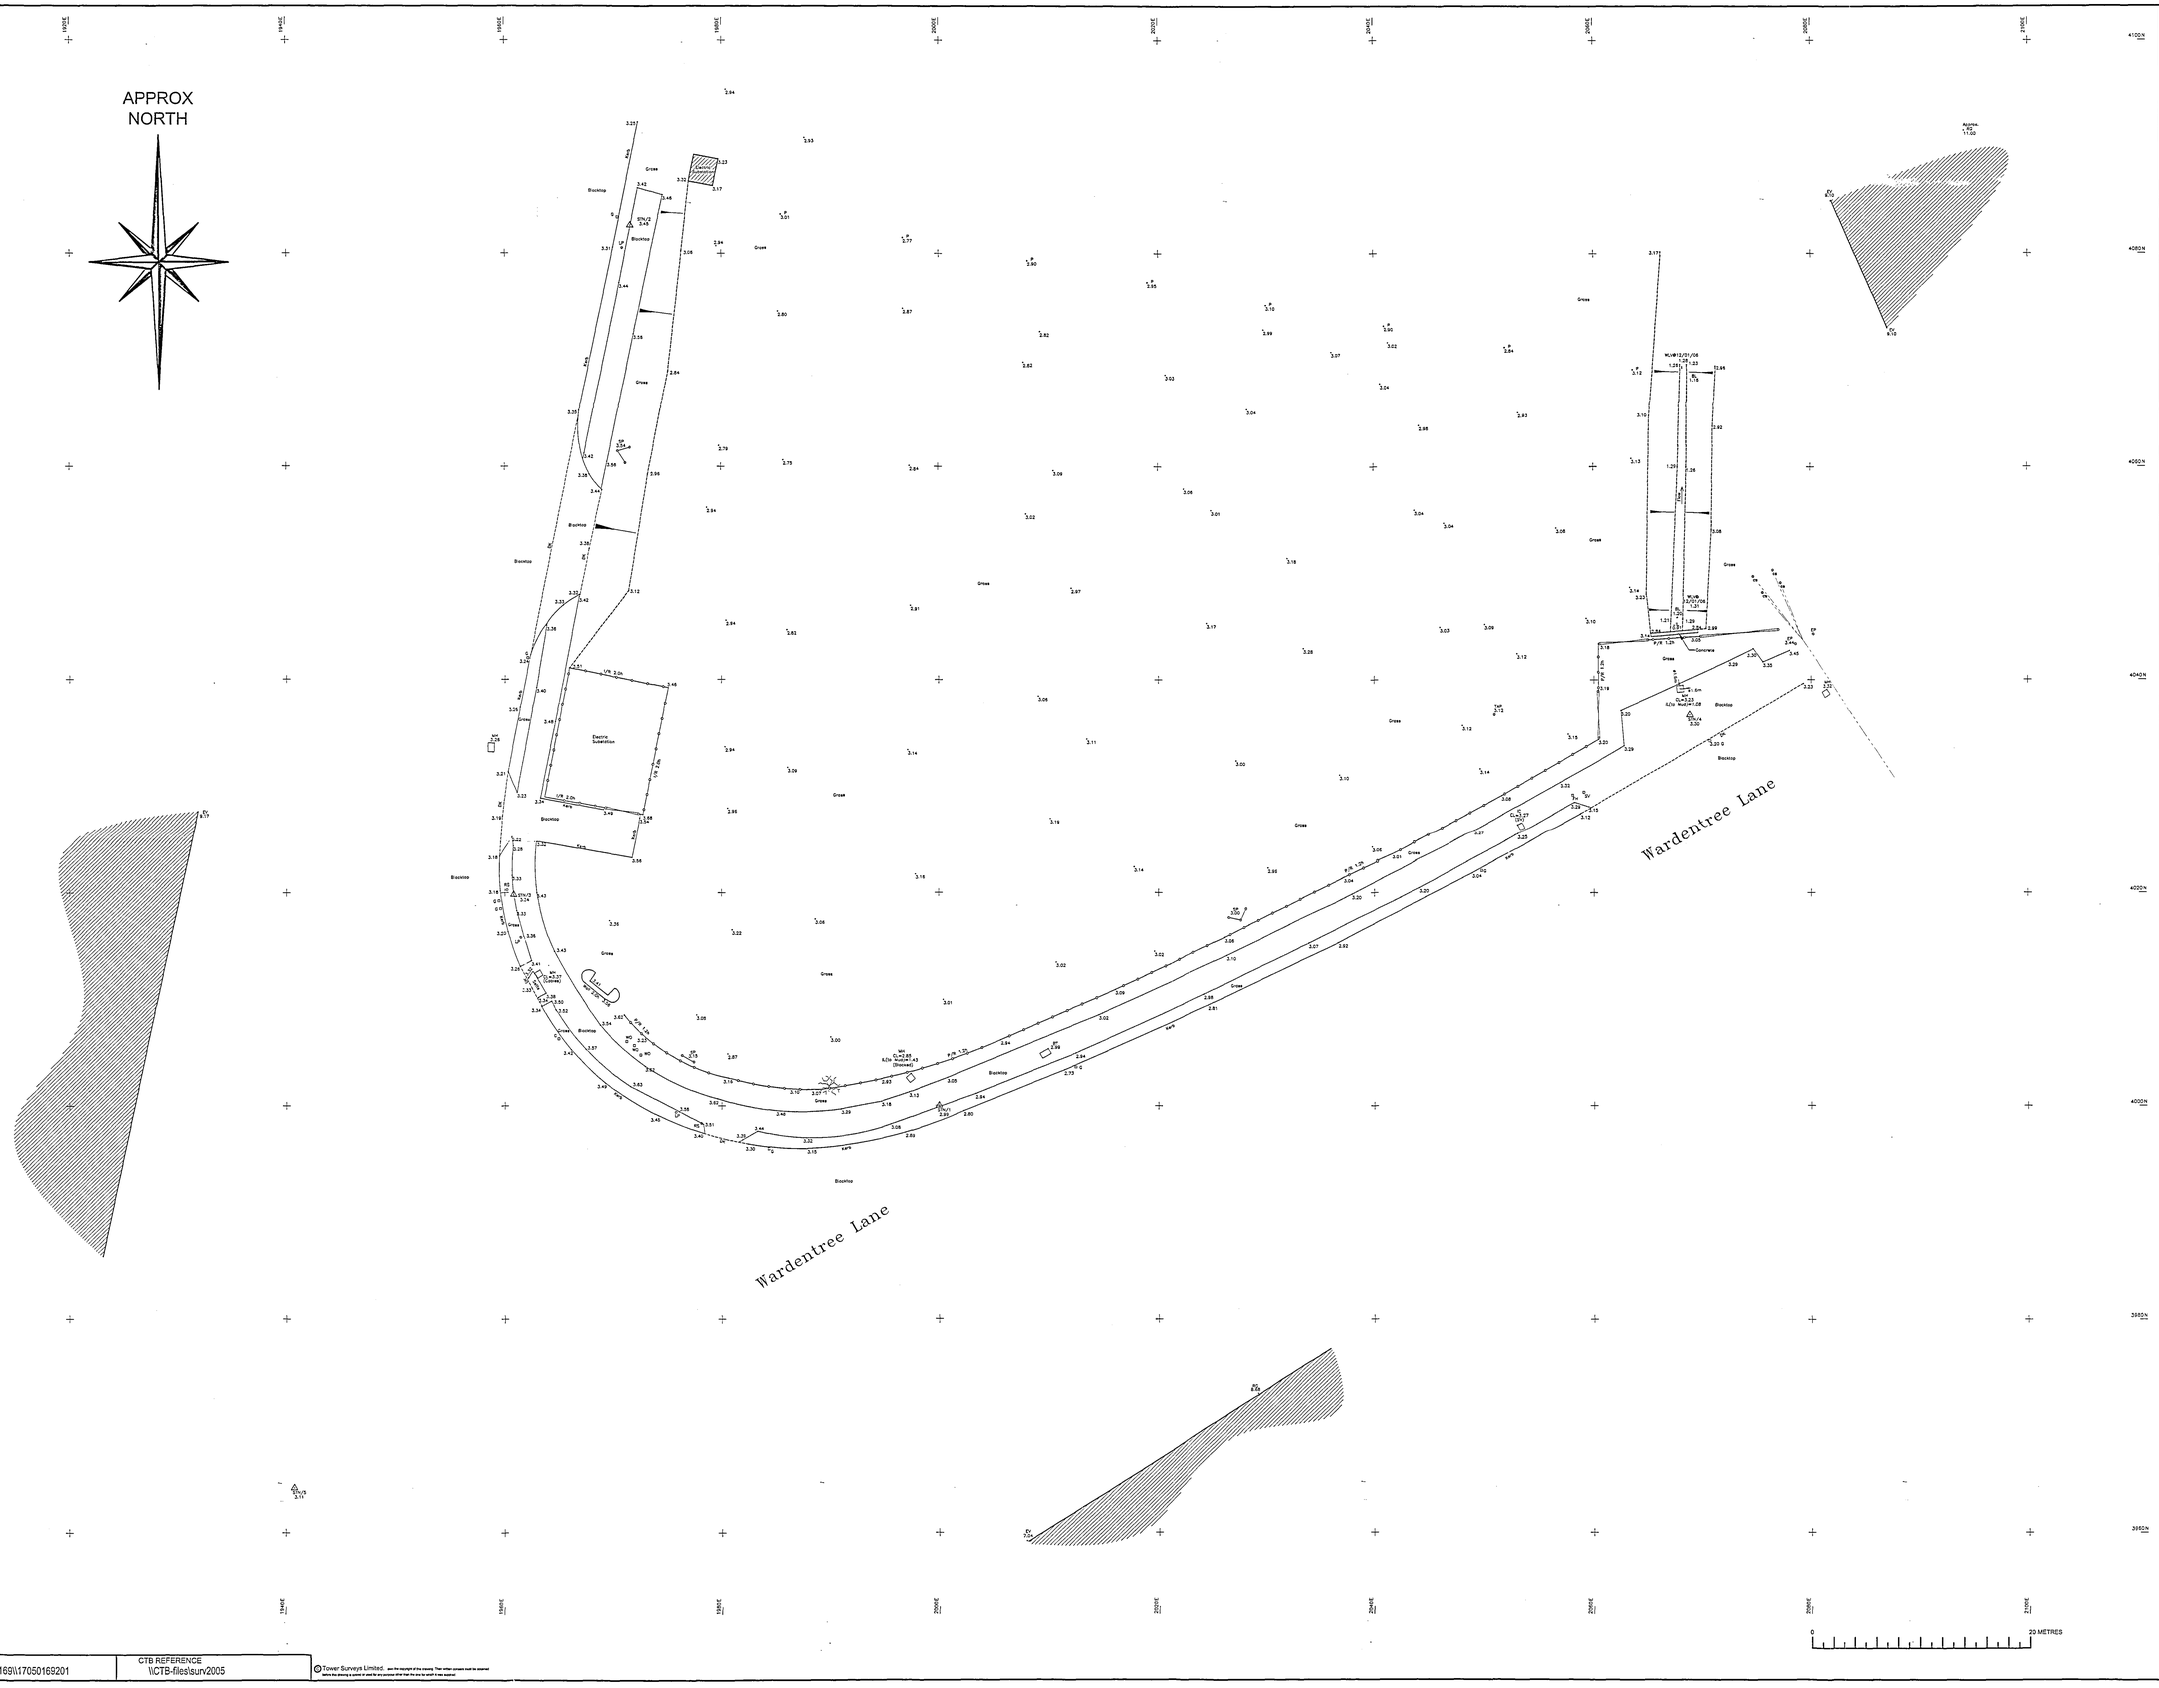

A0

NOTES

1. DATUM DETAILS
   PLAN DATUM:
   SURVEY ORIENTATED TO APPROX NORTH, LOCAL METRIC GRID.
   HEIGHT DATUM:
   ALL LEVELS IN METRES AND RELATED TO ORDNANCE SURVEY BENCHMARK LOCATED ON WARDENTREE LANE, VALUE 4.18 METRES.
2. THIS DRAWING IS TO BE READ IN CONJUNCTION WITH ALL OTHER RELEVANT DRAWINGS/DOCUMENTATION.
3. DO NOT SCALE FROM THIS DRAWING.
4. IF IN DOUBT ASK.

LEGEND

30.28	SPOT LEVEL
STN4	SURVEY STATION
	SAPLING
	BUILDING
	BANKING
	GATE
	KERB LINE
	OVERHEAD CABLE
	FENCE WITH DESCRIPTION
I/R	IRON RAILING
P/R	POST AND RAIL

ABBREVIATIONS

BT	BRITISH TELECOM IC	LP	LAMP POST
CL	COVER LEVEL	MH	MANHOLE
CH	CHORD LENGTH	PO	POST
DK	DARK GULLY	RS	ROAD SIGN
EP	ELECTRICITY POLE	SPB	SIGN POST/BOARD
FH	FIRE HYDRANT	SV	STOP VALVE
G	GULLY	TAP	WATER TAP
GV	GAS VALVE	TP	TELEPHONE POLE
IC	INSPECTION COVER	WL	WATER LEVEL
IL	INVERT LEVEL	WO	WASH OUT

STATION CO-ORDINATES

STATION	EASTING	NORTHING	LEVEL	DESCRIPTION
STN3	2000.00	4000.00	2.99	SURVEY NAIL
STN5	1971.85	4032.83	3.45	SURVEY NAIL
STN7	2048.83	4138.83	3.36	SURVEY NAIL
STN8	2098.65	4126.74	3.36	SURVEY NAIL
STN9	1945.76	3984.20	3.11	SURVEY NAIL

UNLESS OTHERWISE STATED THIS SURVEY STATIONS LISTED ABOVE ARE ONLY INTENDED TO BE USED FOR TOPOGRAPHICAL SURVEYS AT THE STATED SCALE.

DUE CONSIDERATION SHOULD BE GIVEN TO LONG-TERM STABILITY OF SURVEY STATION MARKERS.

GENERAL

NO ALLOWANCE HAS BEEN MADE FOR SUB SURFACE ENTRY INTO MANHOLES OR OTHER CHAMBERS OR VOIDS BELOW GROUND LEVEL, THEREFORE ANY DETAILS RELATING TO DEPTHS, SIZES ETC. ARE TAKEN FROM ABOVE GROUND AND AS SUCH WILL BE APPROXIMATE ONLY.

THE CONTRACTOR IS TO CHECK AND VERIFY ALL BUILDING AND SITE DIMENSIONS, LEVELS AND SEWER INVERT LEVELS AT CONNECTION POINTS BEFORE WORK STARTS.

SHOULD THERE BE ANY CONFLICT BETWEEN THE DETAILS INDICATED ON THIS DRAWING AND THE ACTUAL SITE CONDITIONS, THE BUILDINGS, THE ENGINEER SHOULD BE INFORMED PRIOR TO CONSTRUCTION ON SITE.

IT IS IMPORTANT TO NOTE THAT THE SAME ACCURACIES IMPLIED BY THE PLOTTING SCALE ARE EQUALLY APPLICABLE TO DIGITAL DATA SUPPLIED FOR CAD.

EVERY EFFORT IS MADE TO IDENTIFY ALL VISIBLE ABOVE GROUND FEATURES. HOWEVER, IT SHOULD BE BORNE IN MIND THAT THERE MAY BE ITEMS OBSCURED AT THE TIME OF SURVEY.

VISIBLE FEATURES IN THE VICINITY OF THE BOUNDARIES, AS SHOWN ON THIS SURVEY, MAY NOT REPRESENT THE EXTENT OF LEGALLY CONVEYED OWNERSHIP.

DESCRIPTION	REV	DATE	DRWN	CHKD	APPR

INFORMATION

TOWER SURVEYS LTD
Chartered Surveyors
Consultants, Engineering & Building
RICS
LETCHWORTH HOUSE
CHENEY WOLD
MILTON KEYNES
MK19 6HJ
TEL:+44 (0)1908 265 750
FAX:+44 (0)1908 201 567
info@towersurveys.co.uk
www.towersurveys.co.uk

CLIENT
CROSS KEYS CONSTRUCTION

PROJECT TITLE
WARDENTREE LANE,
SPALDING.

DRAWING DETAIL
TOPOGRAPHIC SURVEY AS OF 12/01/06

DRAWN	LKB	DATE	JANUARY 2006
PROJECT ENGINEER	NJD		
CHECKED	TF	SCALE	1 : 200
APPROVED	NJD		
DRAWING NUMBER	CKC/17050169/201	REVISION	

CAD REFERENCE	CTB REFERENCE
\\2005Projects\17050169\\17050169201	\\CTB-files\surv2005

© Tower Surveys Limited. see the copyright of this drawing. Their written consent must be obtained before this drawing is quoted or used for any purpose other than the one for which it was supplied.