
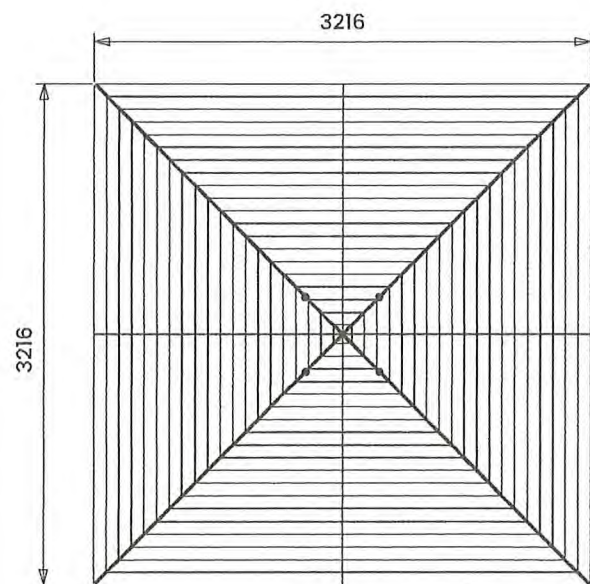
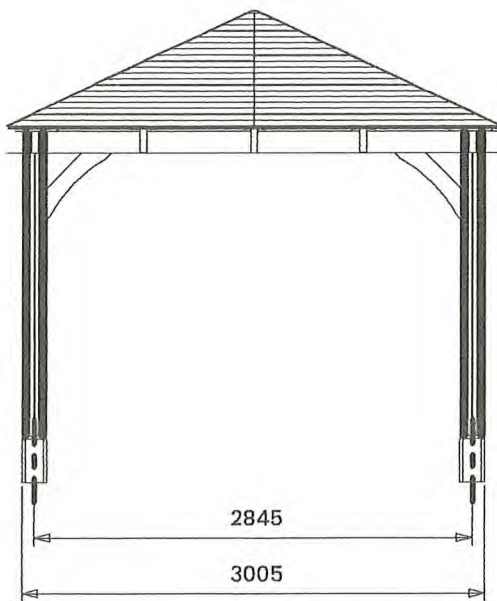


Leviathan Chunky Corner Gazebo

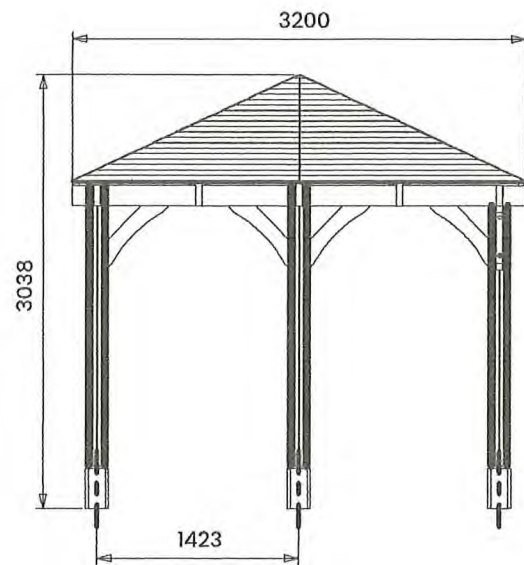

Specification

- Overall External Dimensions: 3.21m x 3.21m (10' 6" x 10' 6")
- External Width: 3.20m (10' 5")
- External Depth: 3.20m (10' 5")
- Internal Width (Post): 2.72m (8' 11")
- Internal Depth (Post): 2.72m (8' 11")
- Ridge Height: 3.03m (9' 11")
- Eaves Height: 2.12m (6' 11")
- Timber: Spruce
- Uprights: 120mm x 120mm
- Roof: 19mm Tongue & Groove Boards
- Roof Covering Options: None, Felt or Shingles

- Guarantee: 10 Years on Pressure Treated Timber against Rot and Insect Infestation
 - Please Note: All fixings needed for assembly are supplied
 - Approx. Assembly Time: 1 Day*
- *This is an approximate time only, based on 2 people. Assembly time may vary depending on season/weather conditions, foundation type, ability of those constructing, etc

Image shows base product as an example and excludes any wall configurations