


Contractor to check all Dimensions on site prior to ordering materials / commencing work. Do Not Scale from this Drawing - If In doubt then please ask

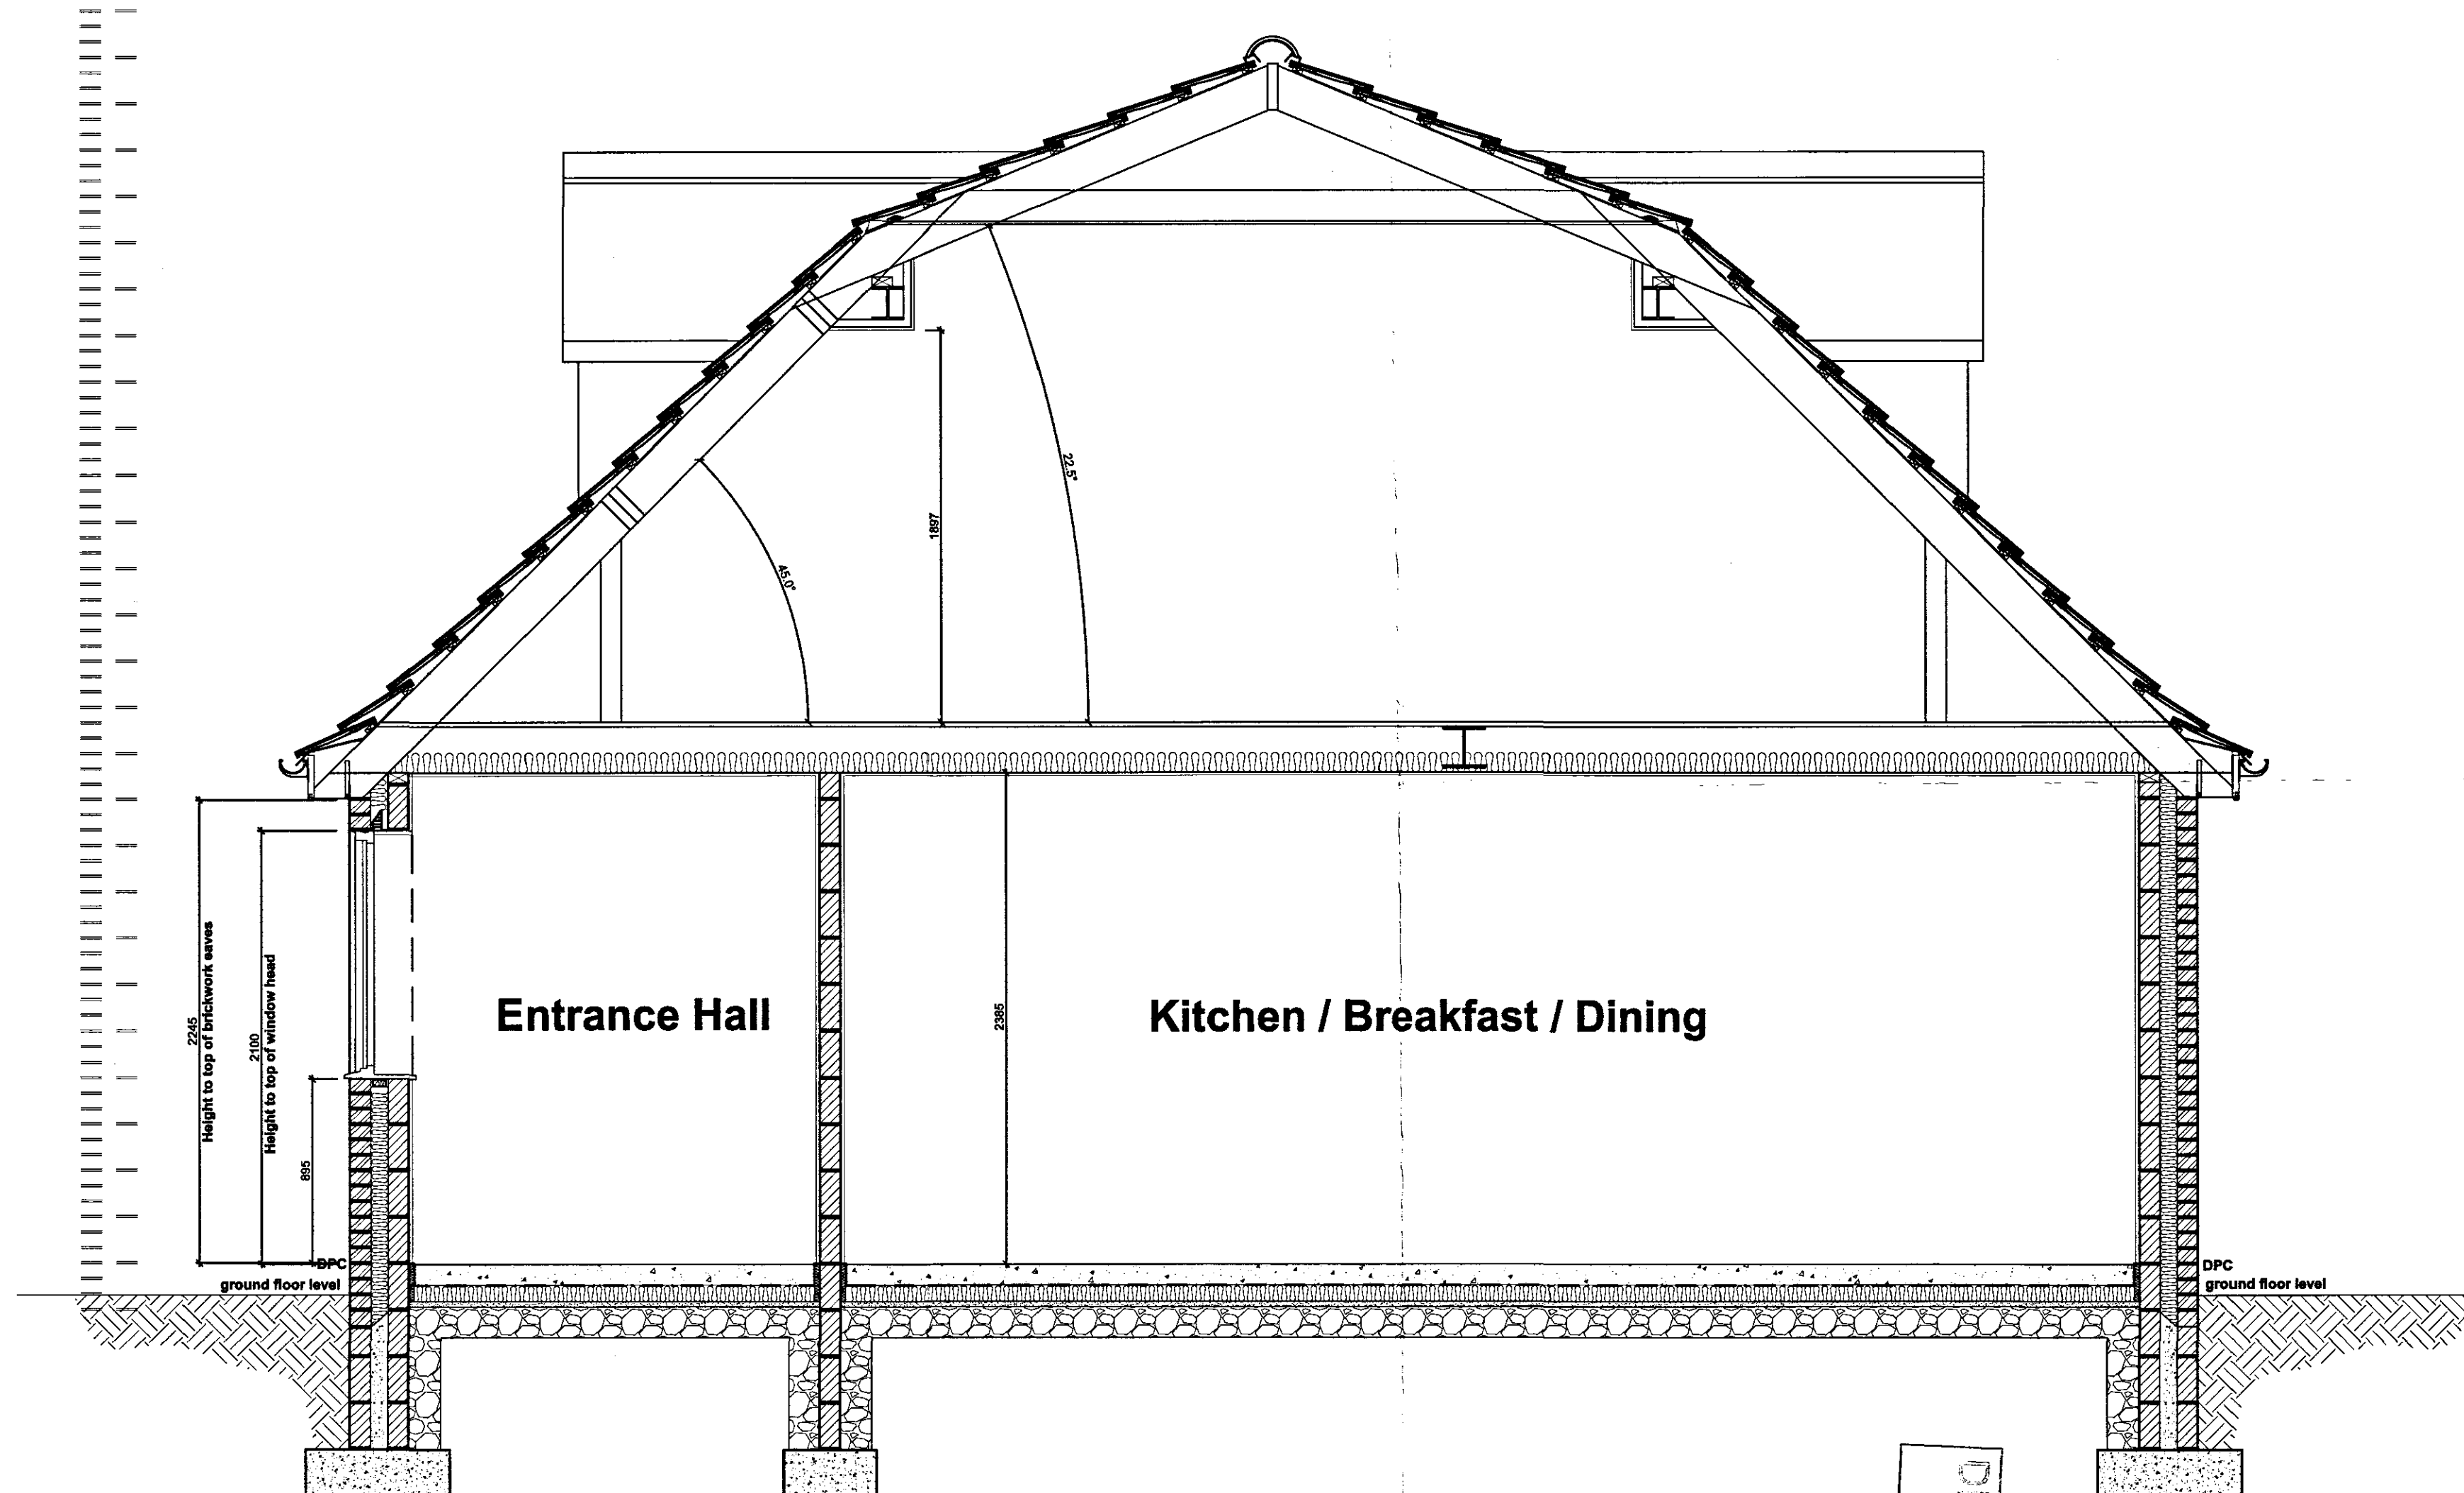

Section B-B
Scale 1:25

PLEASE NOTE:
Due to areas of the structure being covered, unexposed or otherwise inaccessible the notes / specifications of existing materials are subject to confirmation of site when it is feasible to expose the relevant areas of construction.

Client :
Mr R Uttley & Mrs K Woolley
144 Spalding Road
Pinchbeck
PE11 3UE

Site :
Proposed Chalet Bungalow:
Market Way
Pinchbeck
PE11 3PE

Drawing Title
Section B-B

remway
Design Ltd
2 Red Lion Street
Spalding
PE11 1SX
Tel / Fax: 01775 768 921
Mobile : 07815 112 058
e-mail: jason@remwaydesign.co.uk

Date : **aug07** Scale : As noted

Drawing No:
1451 - 03

SHDC
Planning & Development
17 AUG 2007
Ref: 1138/07