


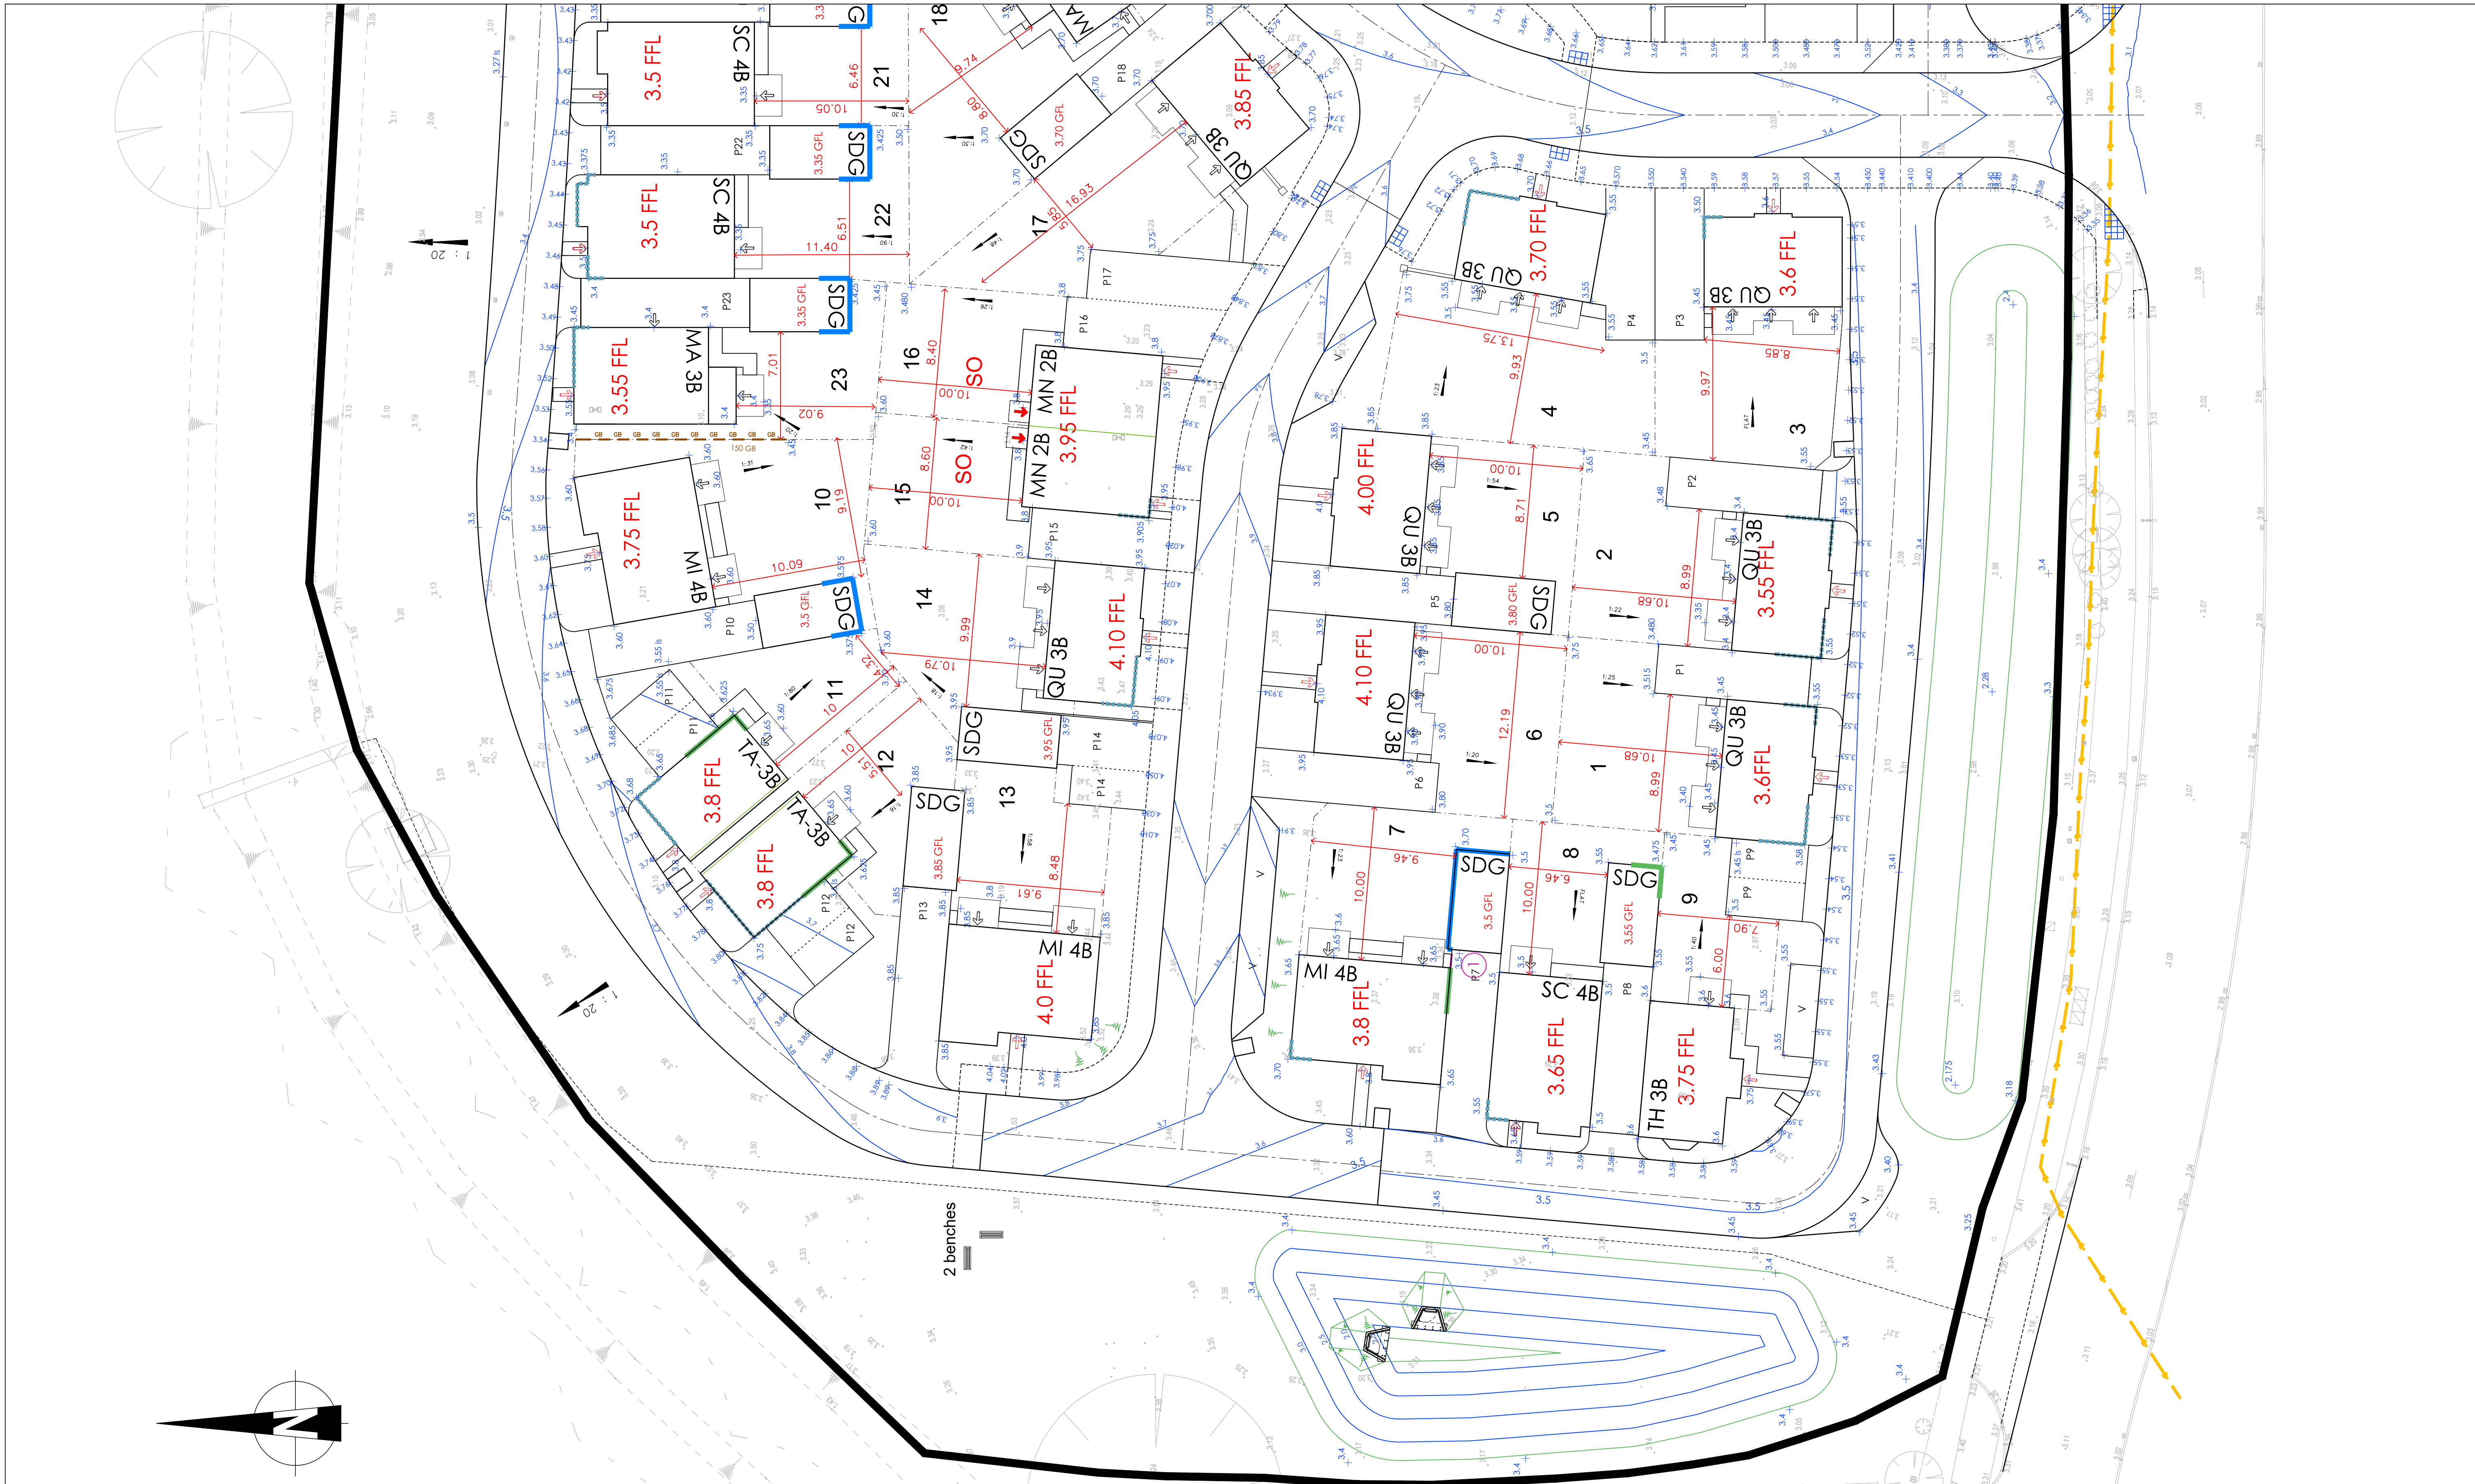

Bellway Homes Limited (Eastern Counties)
3 Percy Road
Huntingdon
Cambridgeshire
PE29 6SZ

KEY

123.456

Proposed Spotlevel
(LS indicates low spot)

Indicates steps 150 rise 300 going

RET

Retaining Wall

UB

Exposed Brickwork/Underbuild

Retained Brickwork

RDPC

Locally Raised DPC (no more than FFL)

Gravel board and concrete posts to fencing

Prior to topsoiling of rear gardens, the gardens should be reworked or rotavated to a depth of 600mm. Once this is carried out not further access to heavy plant should be allowed, and any further consolidation of subsoil should be further reworked.

REV	DESCRIPTION	DATE
H	Levels added throughout. Garages reviewed	26.10.22
G	Levels reviewed through out	12.10.22
F	Dimensions and Gradients added to rear gardens of all plots	03.10.22
E	Dimensions and Gradients added to rear gardens of plots 11, 12 & 21	30.09.22
D	Units 158,16 relocated	16.05.22
C	Roads amended	12.04.22
B	Planning Layout updated.	25.1.22
A	Planning Layout updated.	24.6.21

STATUS:

Preliminary

SCALE: 1:200

DATE: February 2021

DRAWN: IDL

TITLE: Finished Levels Layout Sheet 1

PROJECT: Wardentree Lane, Pinchbeck

DRG. No: 1044-05-01 Rev H

INFRASTRUCTURE DESIGN LIMITED

33 The Point
Market Harborough
Leicestershire LE16 7QU
Tel: 01858 411570 Fax: 01858 411571