


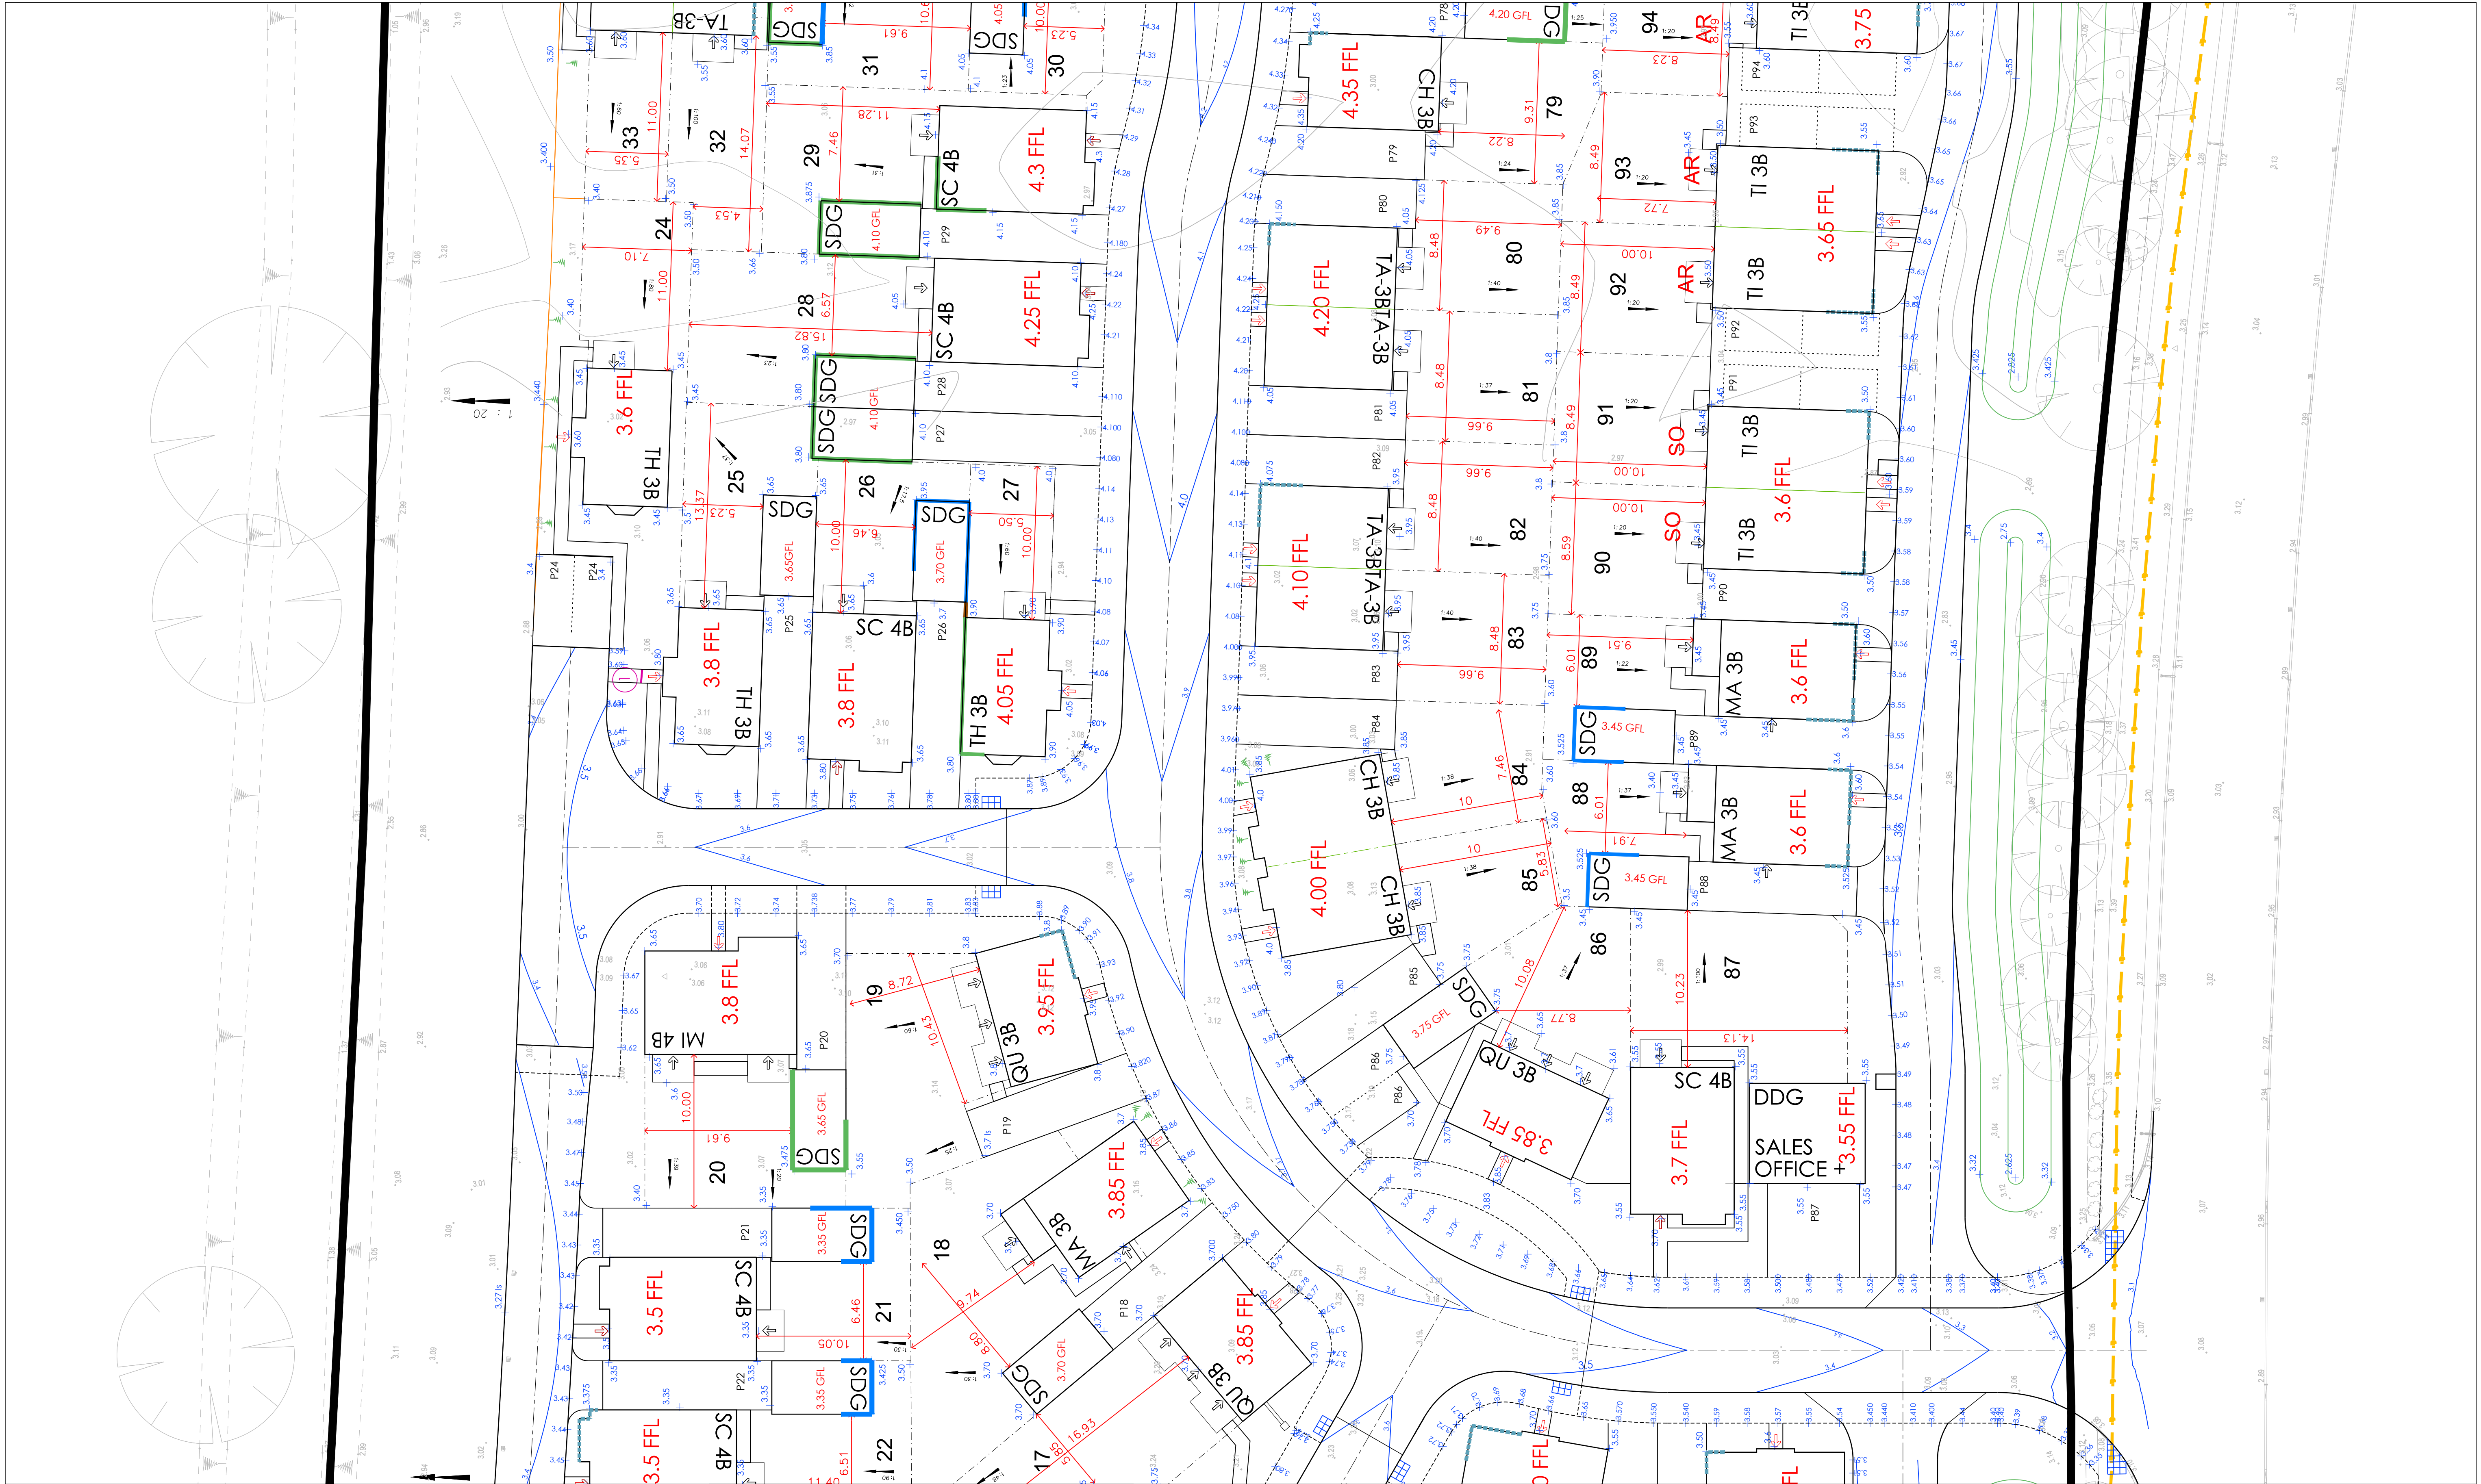

Bellway Homes Limited (Eastern Counties)  
3 Percy Road  
Huntingdon  
Cambridgeshire  
PE29 6SZ

**KEY**

- 123.456 Proposed Spotlevel (LS indicates low spot)
- RET Retaining Wall
- UB Exposed Brickwork/Underbuild
- TANK Retained Brickwork
- RDPC Locally Raised DPC (no more than FFL)
- Gravel board and concrete posts to fencing

Prior to topsoiling of rear gardens, the gardens should be reworked or rotavated to a depth of 600mm. Once this is carried out not further access to heavy plant should be allowed, and any further consolidation of subsoil should be further reworked.

| REV | DESCRIPTION                                                             | DATE     |
|-----|-------------------------------------------------------------------------|----------|
| I   | Levels added throughout. Garages reviewed                               | 26.10.22 |
| H   | Levels reviewed through out                                             | 12.10.22 |
| G   | Dimensions and Gradients added to rear gardens of all plots             | 03.10.22 |
| F   | Dimensions and Gradients added to rear gardens of plots 21, 84, 85 & 88 | 30.09.22 |
| E   | Units 90-96 relocated                                                   | 16.5.22  |
| D   | Roads amended                                                           | 12.04.22 |
| C   | FFL added to sales garage plot 87                                       | 05.04.22 |
| B   | Planning Layout updated.                                                | 25.1.22  |
| A   | Planning Layout updated.                                                | 24.6.21  |

STATUS:

Preliminary

SCALE: 1:200

DATE: February 2021

DRAWN: JDL

TITLE:

Finished Levels Layout  
Sheet 2

PROJECT:

Wardentree Lane, Pinchbeck

DRG. No:

1044-05-02 Rev I

iD LTD  
INFRASTRUCTURE DESIGN LIMITED

33 The Point  
Market Harborough  
Leicestershire LE16 7QU  
Tel: 01858 411570 Fax: 01858 411571