


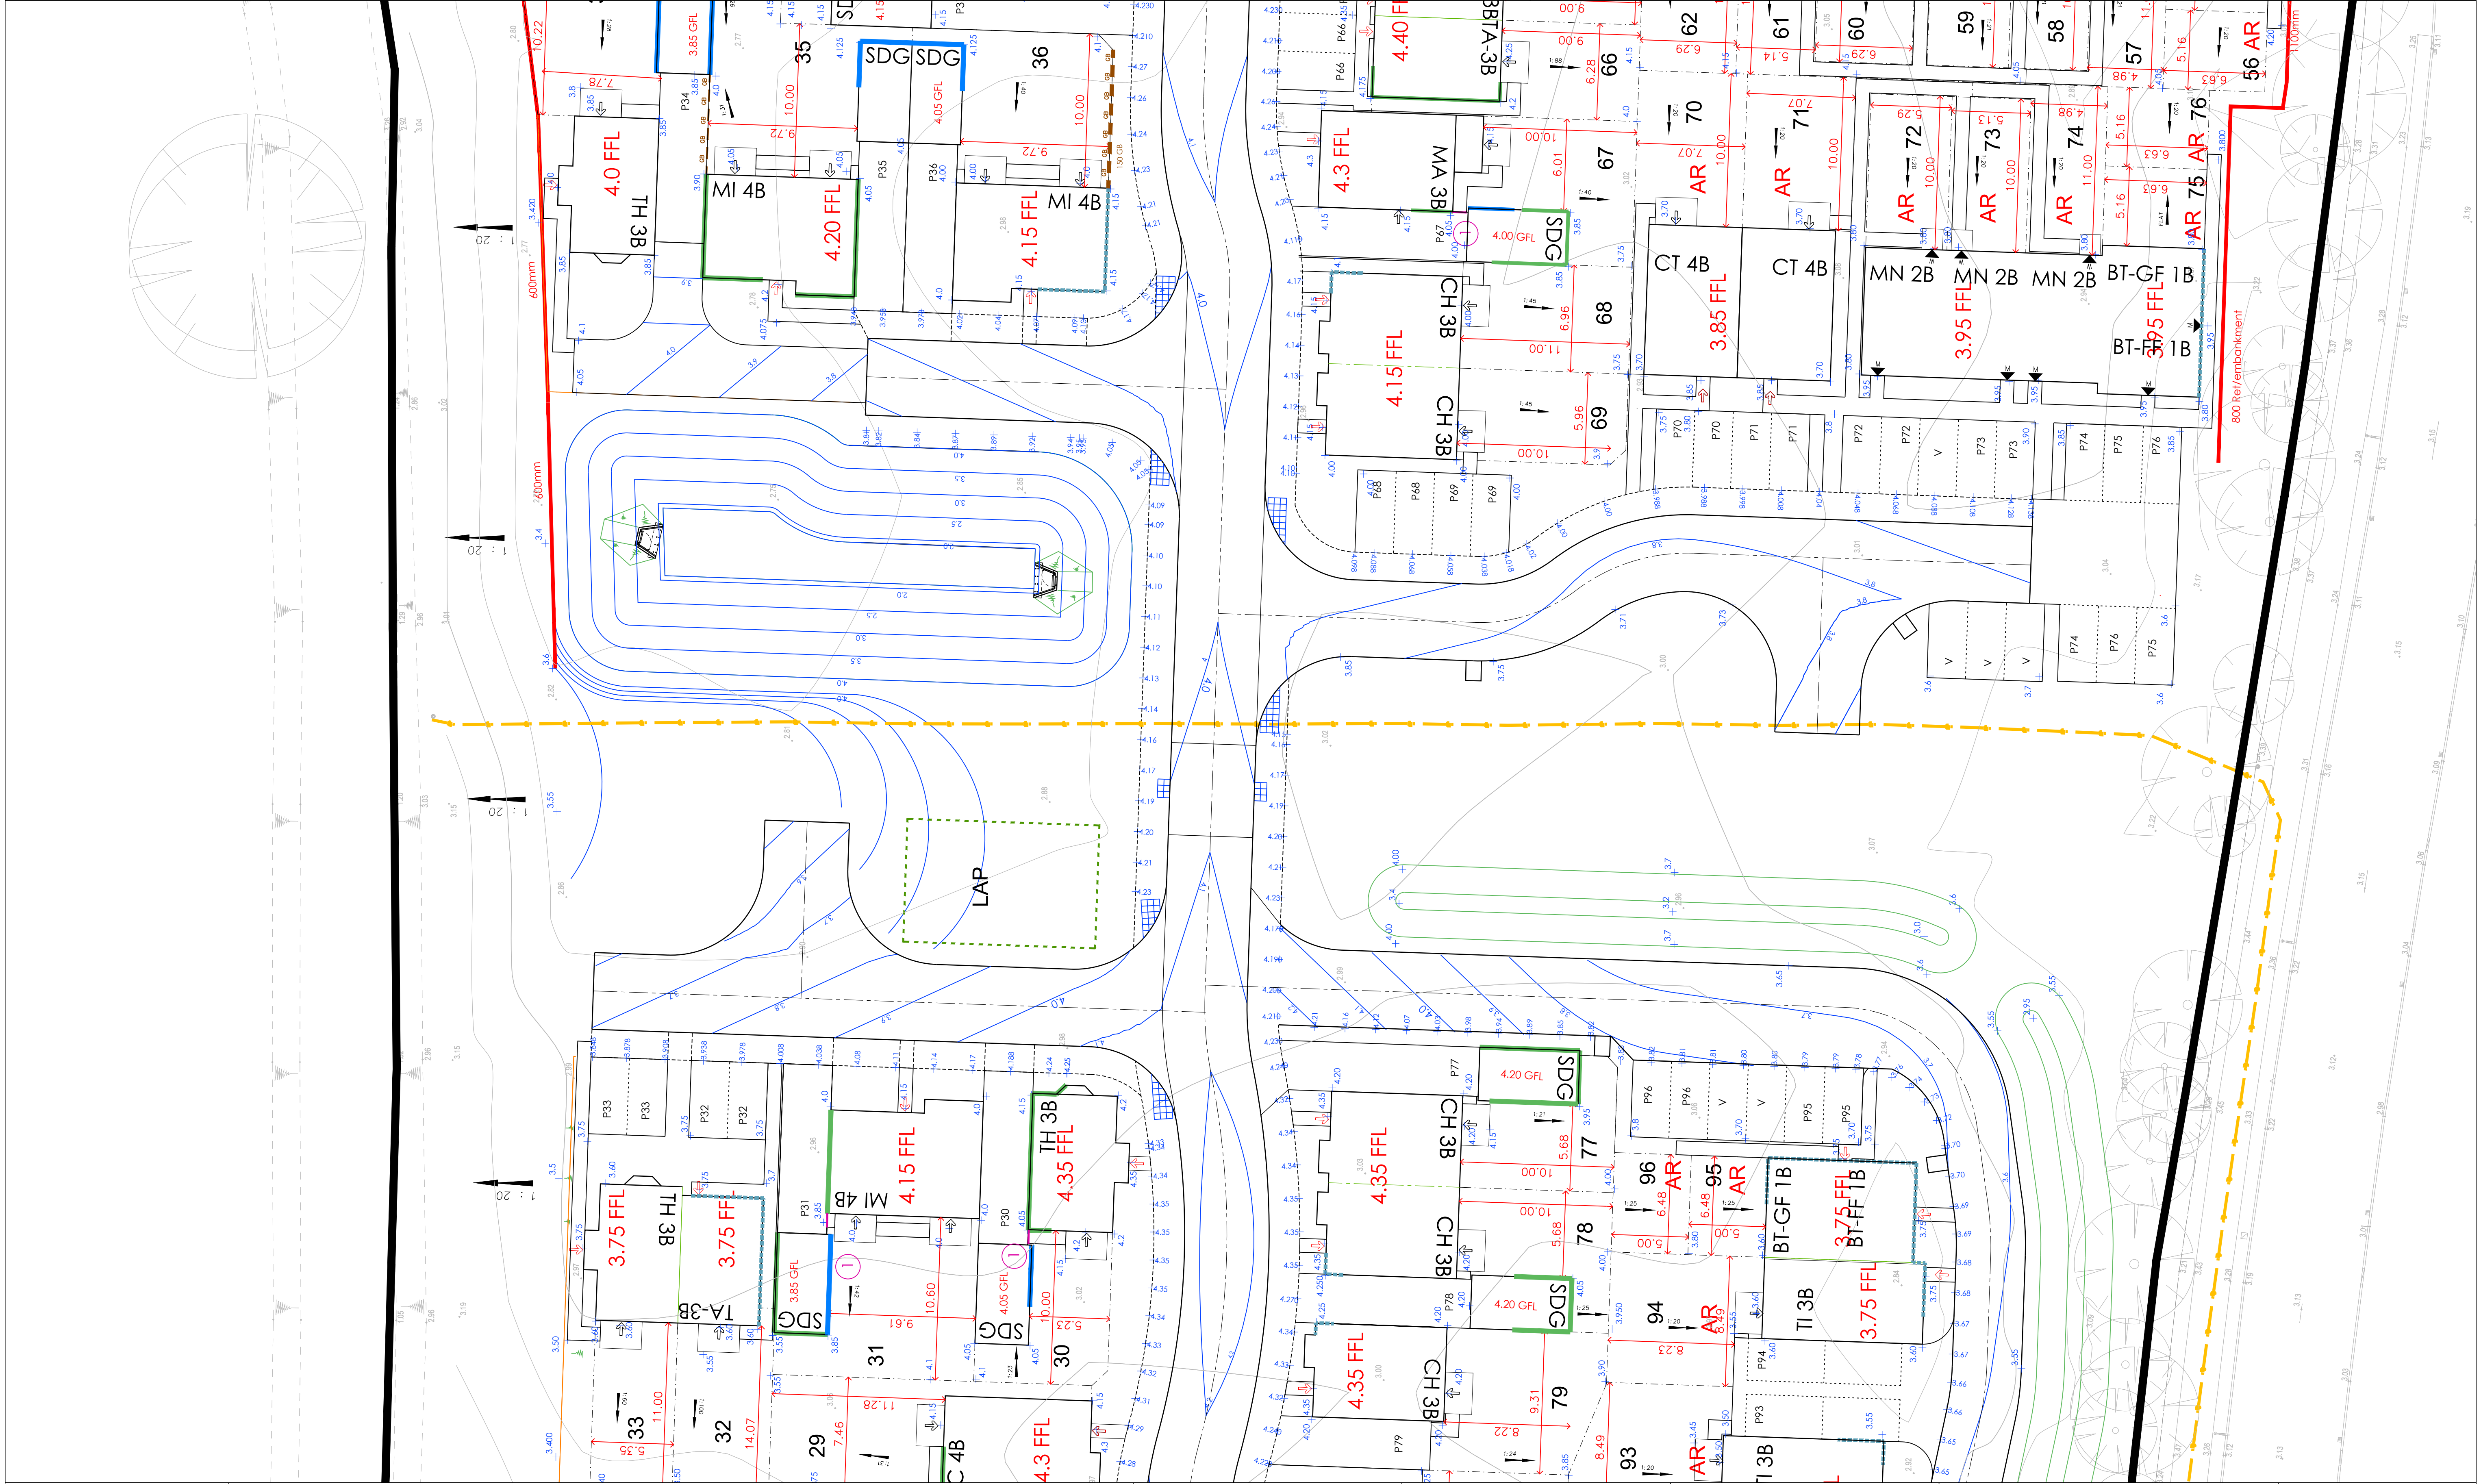

Bellway Homes Limited (Eastern Counties)
3 Percy Road
Huntingdon
Cambridgeshire
PE29 6SZ

KEY

123.456

Proposed Spotlevel
(LS indicates low spot)

RET

Retaining Wall

UB

Exposed Brickwork/Underbuild

TANK

Retained Brickwork

RDPC

Locally Raised DPC (no more than FFL)

Gravel board and
concrete posts to fencing

Prior to topsoiling of rear gardens, the
gardens should be reworked or rotavated
to a depth of 600mm. Once this is carried
out not further access to heavy plant
should be allowed, and any further
consolidation of subsoil should be further
reworked.

REV	DESCRIPTION	DATE
G	Levels added throughout. Garages reviewed.	26.10.22
F	Retaining wall alignment amended	03.10.22
E	Levels reviewed through out	12.10.22
D	Dimensions and Gradients added to rear gardens of all plots	03.10.22
C	Units 90-96 relocated	16.5.22
B	Roads amended	12.04.22
A	Planning Layout updated.	25.1.22
	Planning Layout updated.	24.6.21

STATUS:

Preliminary

SCALE: 1:200

DATE: February 2021

DRAWN: JDL

TITLE:

Finished Levels Layout
Sheet 3

PROJECT:

Wardentree Lane, Pinchbeck

DRG. No:

1044-05-03 Rev G

INFRASTRUCTURE DESIGN LIMITED
33 The Point
Market Harborough
Leicestershire LE16 7QU
Tel: 01858 411570 Fax: 01858 411571