


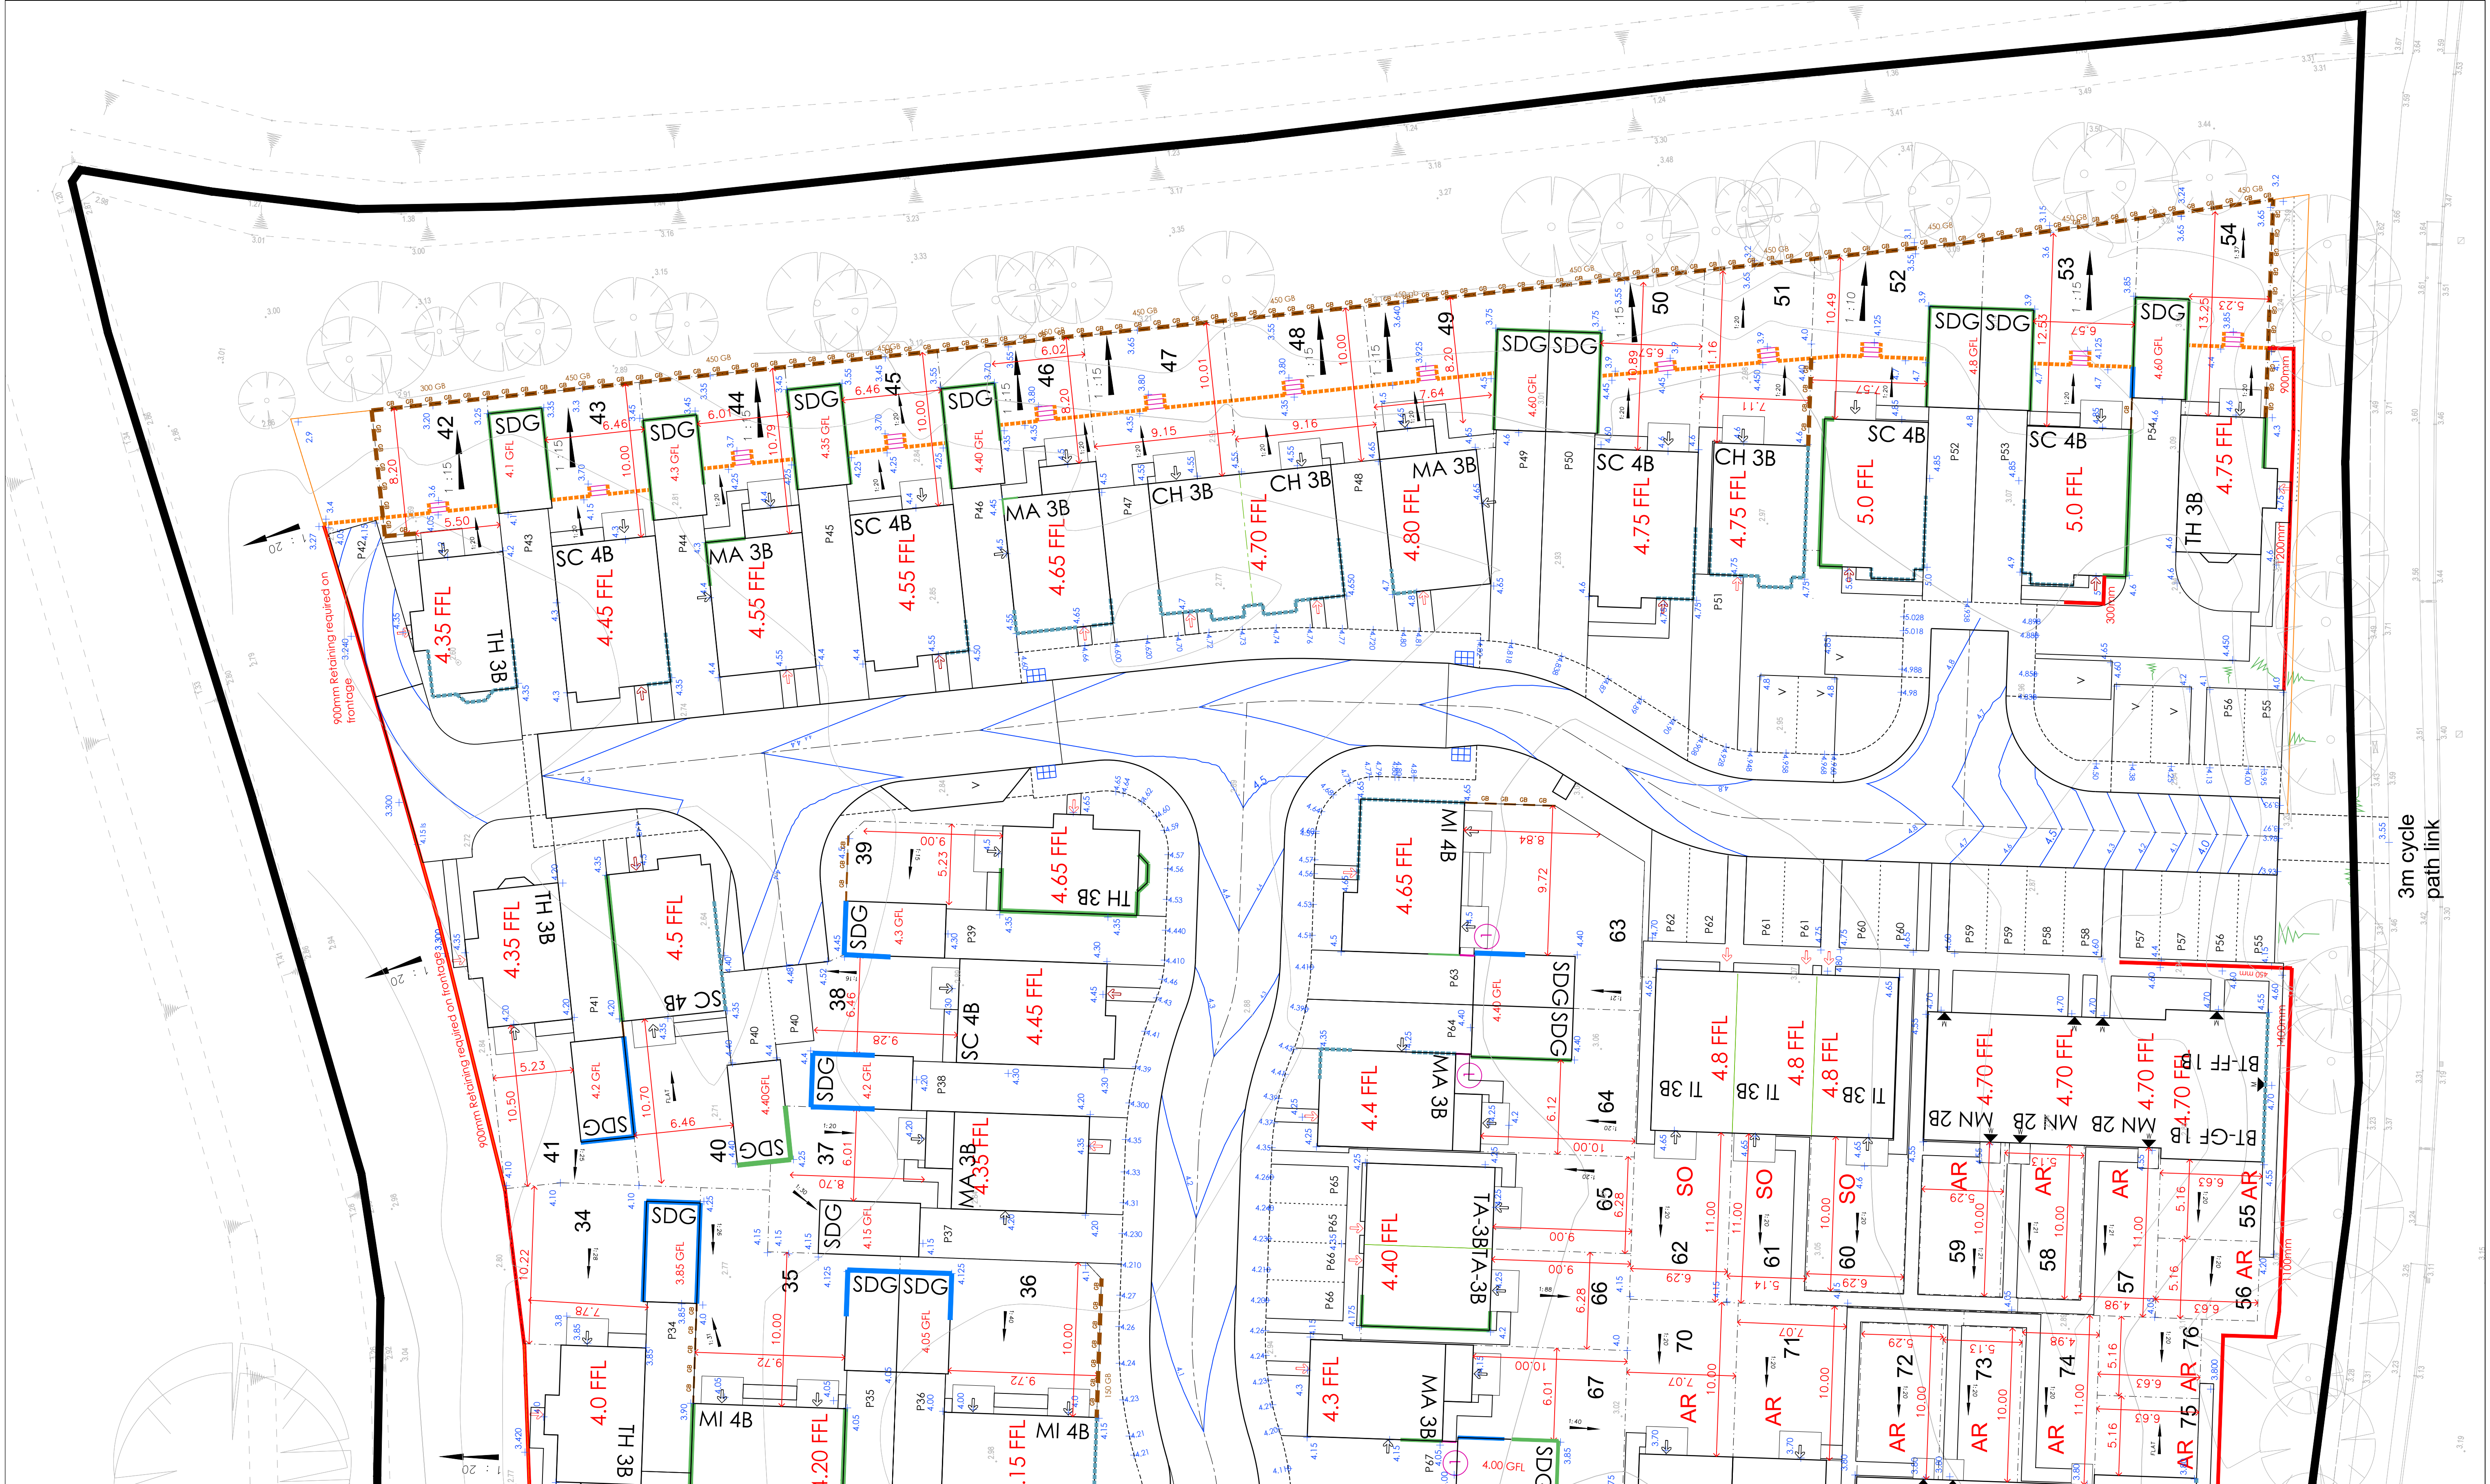

Bellway Homes Limited (Eastern Counties)
3 Percy Road
Huntingdon
Cambridgeshire
PE29 6SZ

KEY

123.456

Proposed Spotlevel
(LS indicates low spot)

RET

Retaining Wall

UB

Exposed Brickwork/Underbuild

TANK

Retained Brickwork

RDPC

Locally Raised DPC (no more than FFL)

Gravel board and
concrete posts to fencing

Indicates steps 150 rise 300 going

Garden Landscape
Retaining wall.

Prior to topsoiling of rear gardens, the
gardens should be reworked or rotavated
to a depth of 600mm. Once this is carried
out not further access to heavy plant
should be allowed, and any further
consolidation of subsoil should be further
reworked.

REV	DESCRIPTION	DATE
F	Steps added to gardens of plots 42-54	26.10.22
E	Retaining wall alignment amended	12.10.22
D	Levels reviewed through out	03.10.22
C	Dimensions and Gradients added to rear gardens of all plots	12.04.22
B	Roads amended	25.1.22
A	Planning Layout updated.	24.6.21

REV	DESCRIPTION	DATE
F	Steps added to gardens of plots 42-54	26.10.22
E	Retaining wall alignment amended	12.10.22
D	Levels reviewed through out	03.10.22
C	Dimensions and Gradients added to rear gardens of all plots	12.04.22
B	Roads amended	25.1.22
A	Planning Layout updated.	24.6.21

STATUS:

Preliminary

SCALE: 1:200

DATE: February 2021

DRAWN: JDL

TITLE:

Finished Levels Layout
Sheet 4

PROJECT:

Wardentree Lane, Pinchbeck

DRG. No:

1044-05-04 Rev F

INFRASTRUCTURE DESIGN LIMITED

33 The Point
Market Harborough
Leicestershire LE16 7QU
Tel: 01858 411570 Fax: 01858 411571