

LANDSCAPING, TREE PLANTING & FENCING

SECURITY FENCING: 2 METRE HIGH TO PERIMETER OF SITE, CONCRETE POSTS WITH CHAIN LINK

TREE PLANTING

- A SILVER BIRCH (*BETULA PENDULA*)
- B HANTHORN (*CRATAEGUS LAEVIGATA*)
- C TURKISH HAZEL (*CORYLUS COLURNA*)
- D BEECH (*FAGUS SYLVATICA*)
- E WHITE BEAM (*SORBUS ARIA*)
- F HEDGE QUICKTHORN


on SBPA

on SBPA

HANTHORN
BLACKTHORN
BUCKTHORN

SHRUB PLANTING (ALONG SIDE MOORTOFT LANE)

G BERBERIS VERRUCULOSA @ 900 CH
H BERBERIS THUNBERGII @ 900 CH
I COTONEASTER 'QUIN' @ 900 CH

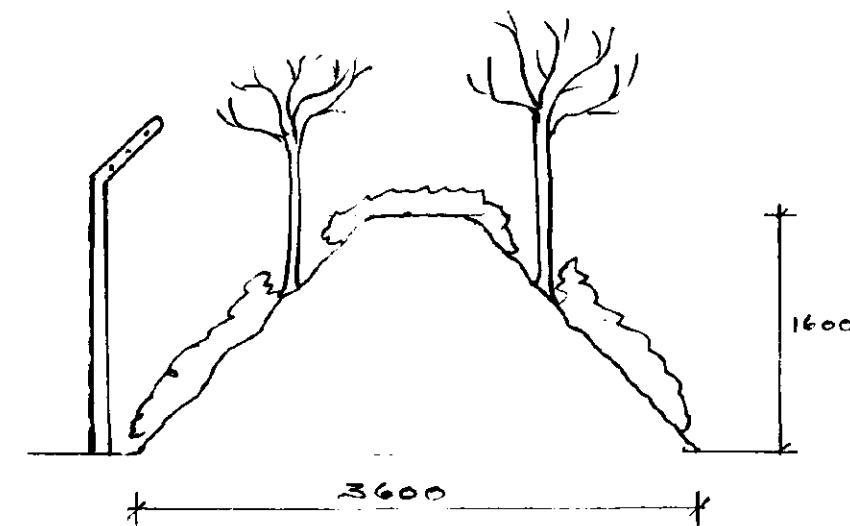

DETAIL OF BUND

PUBLIC FOOTPATH ALTERED TO SUIT ENTRANCE TO LCC. APPROVAL

EXISTING LAMP POST MOVED TO NEW POSITION

QUICK THORN HEDGING

DOUBLE GATES

DOUBLE GATES

LORRY TURNING AREA

LORRY TURNING AREA

CAR PARK

B GREEN

COLD STORE

& OFFICE

EXISTING THORN HEDGE

DETERMINED PLAN

CLOSE BOARDED FENCING

EXISTING TREE TO REMAIN

QUICK THORN HEDGING

PROPOSED LAYOUT

NEW PREMISES FOR A.J. COUPLAND
PUDDING LANE PINCHBECK
LANDSCAPING, FENCING
VEHICULAR TURNING DETAILS

SCALE 1/50 1/500
DATE OCT 1998
DRAWN - 1/50
DRG NO P.L./1/1

MOORTOFT LANE

17 Trees Planted on the embankment, staggered. Species identified on 8-1-99 to include species referred to in planting scheme. Also thorn hedge & boundary with moortoft lane.

SOUTH HOLLAND DC
HOUSING & PLANNING
24 NOV 1998
Ref: 1165/98