




Elevation 01 - Front
1 : 100



Elevation 02 - Right
1 : 100



Elevation 03 - Rear
1 : 100

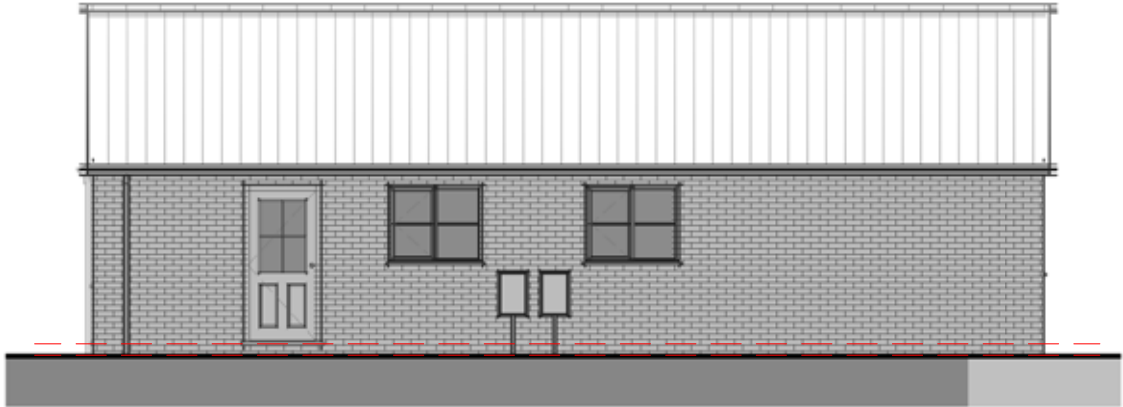

Elevation 04 - Left
1 : 100

- Facing Brickwork to be Clumber Red by Hanson
- Roof Covering to be Calderdale Dark Grey Concrete Slate by Sandtoft
- White uPVC Windows and Doors
- Black RW Goods
- Black Fascia and Soffits
- Brindle Block Paving drive and paths
- 600 x 600 buff conc slabs to patio area