


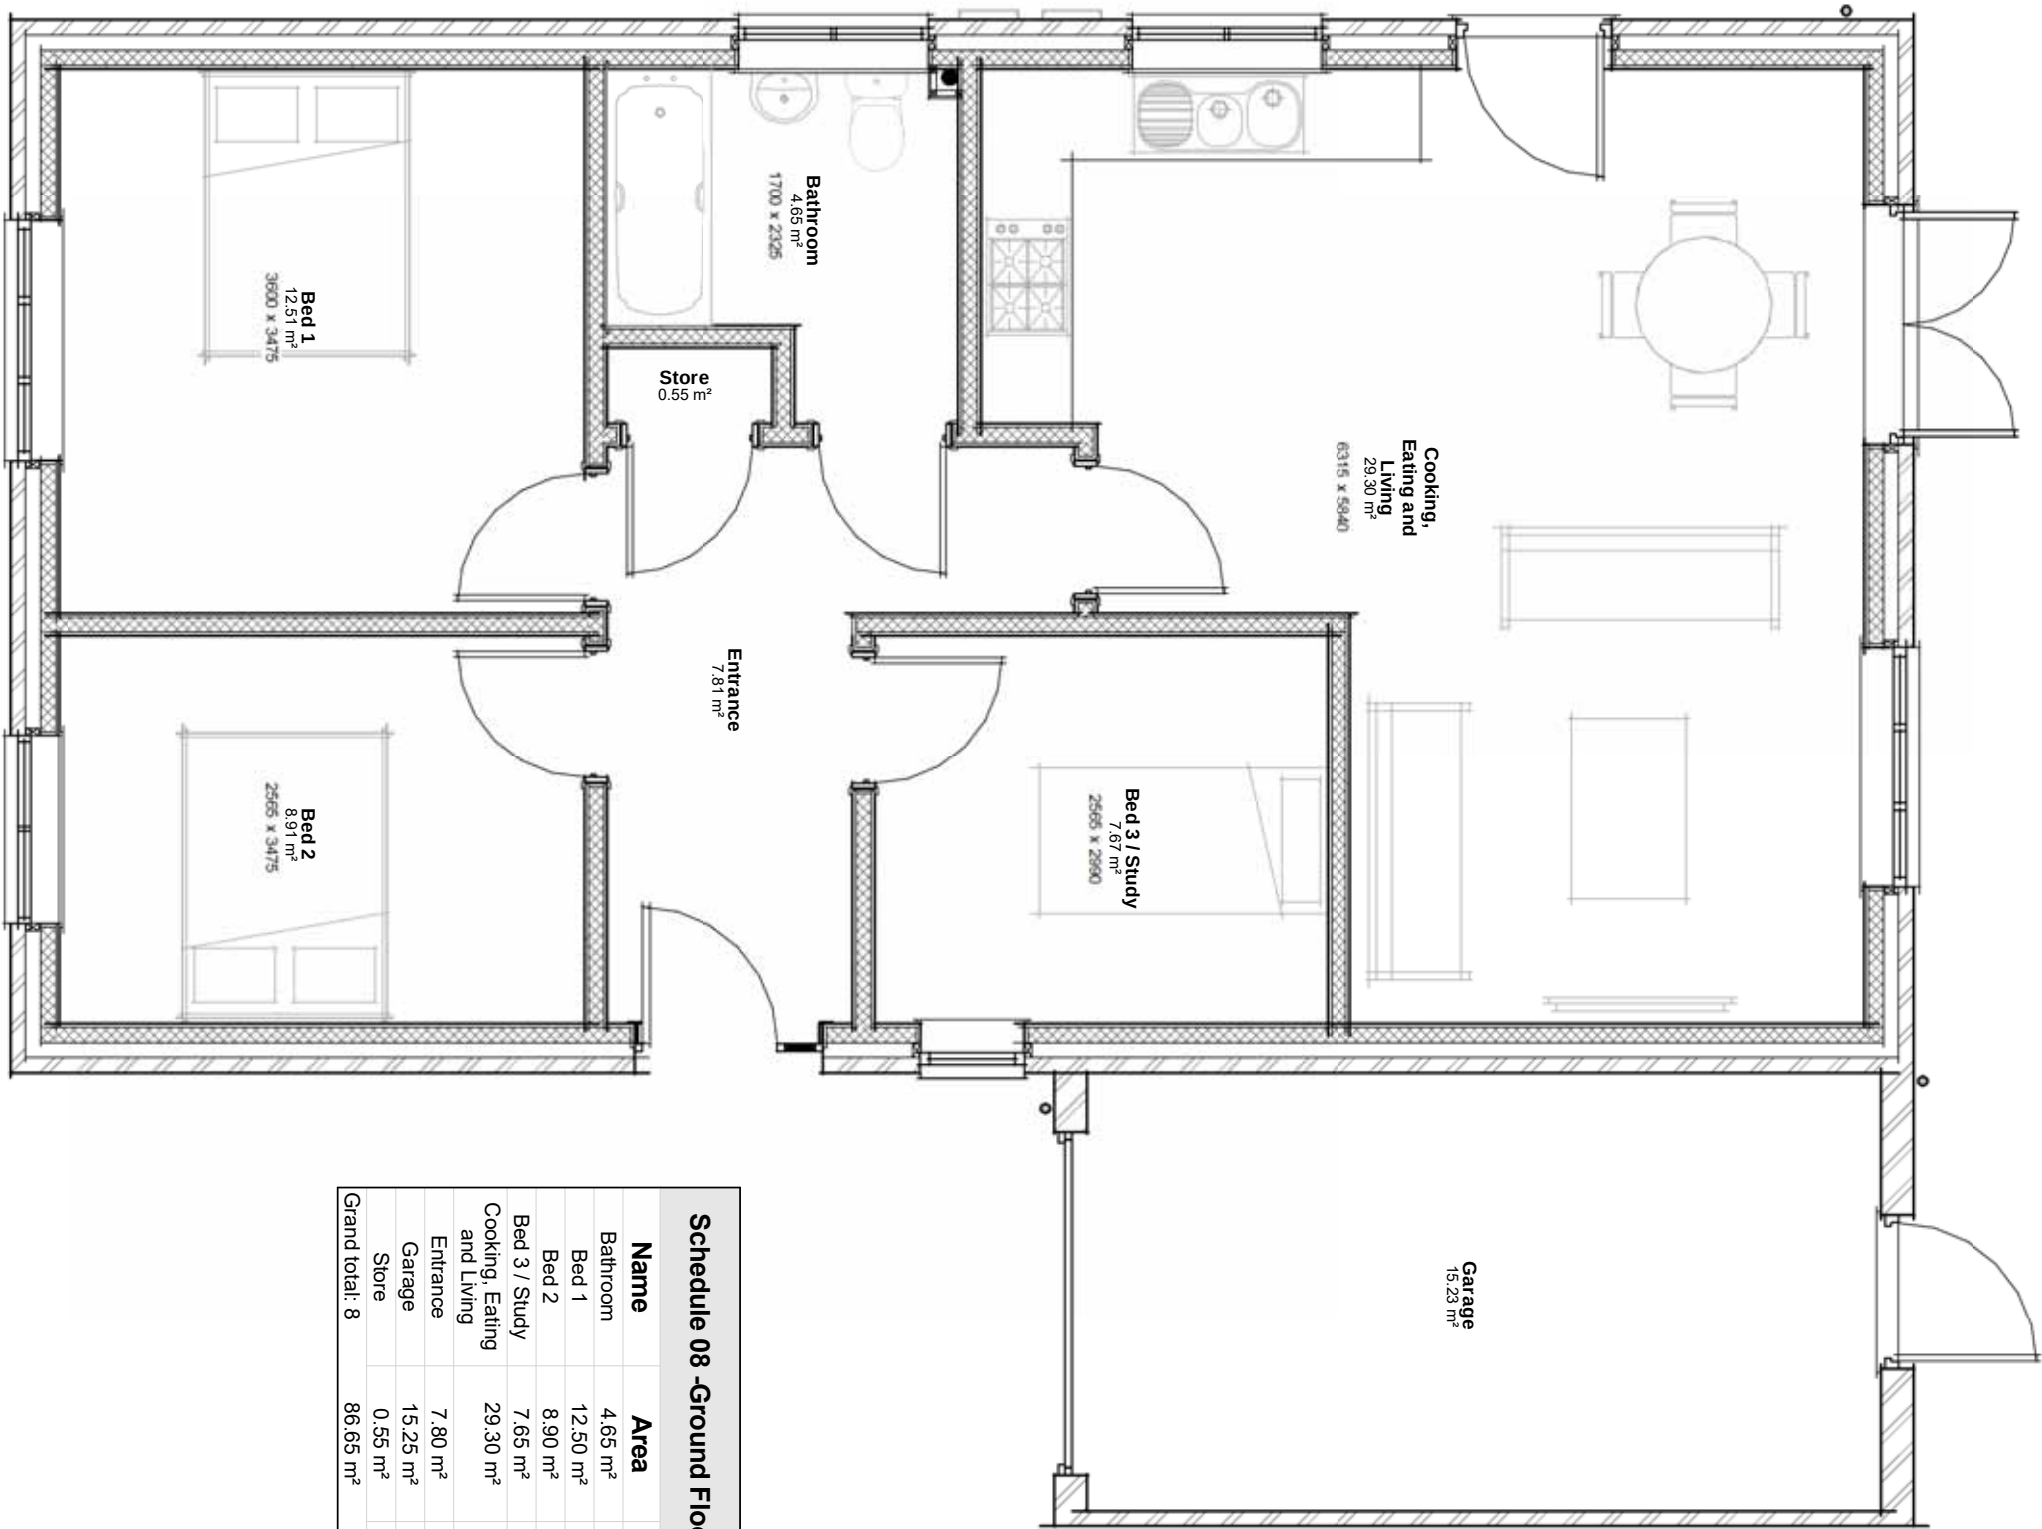

| Schedule 08 -Ground Floor Rooms |          |           |  |
|---------------------------------|----------|-----------|--|
| Name                            | Area     | Perimeter |  |
| Bathroom                        | 4.65 m²  | 9.4 m     |  |
| Bed 1                           | 12.50 m² | 14.2 m    |  |
| Bed 2                           | 8.90 m²  | 12.1 m    |  |
| Bed 3 / Study                   | 7.65 m²  | 11.1 m    |  |
| Cooking, Eating and Living      | 29.30 m² | 24.3 m    |  |
| Entrance                        | 7.80 m²  | 13.8 m    |  |
| Garage                          | 15.25 m² | 16.3 m    |  |
| Store                           | 0.55 m²  | 3.2 m     |  |
| Grand total: 8                  | 86.65 m² | 104.3 m   |  |

Plan 01 - Ground  
1 : 50