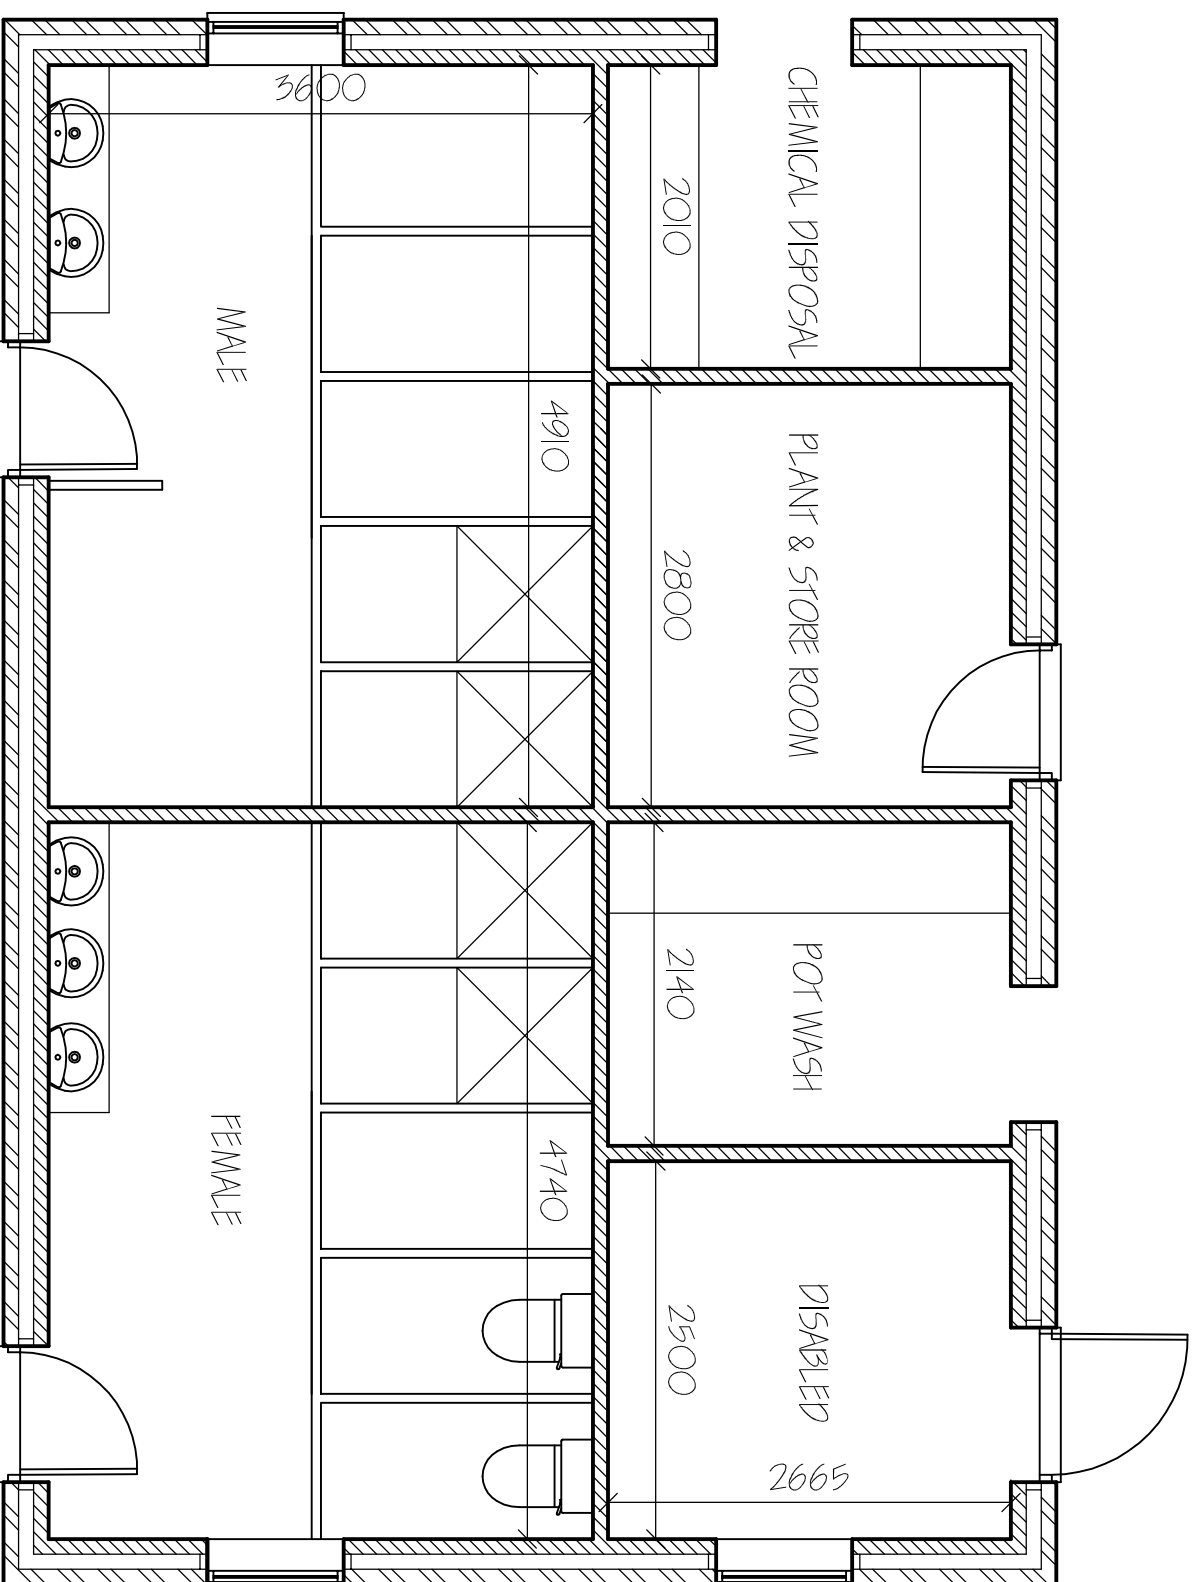
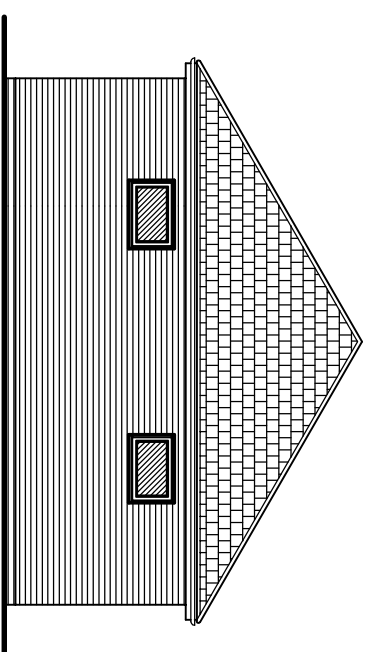
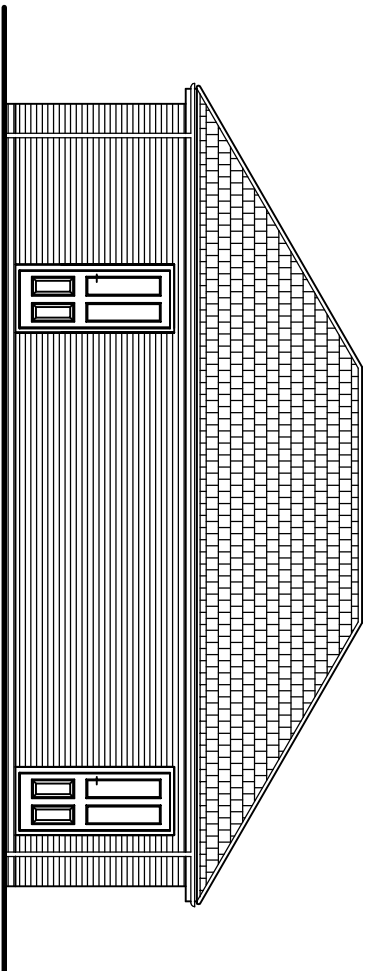
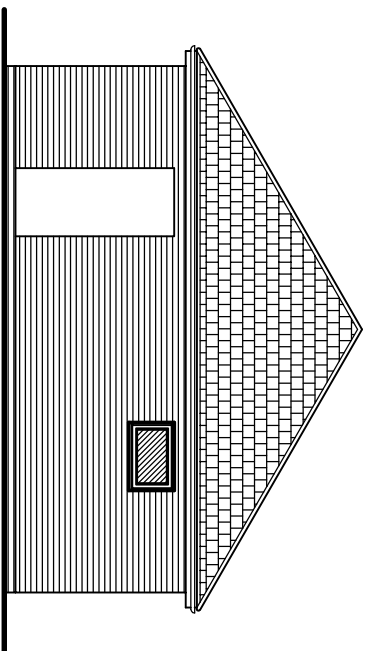
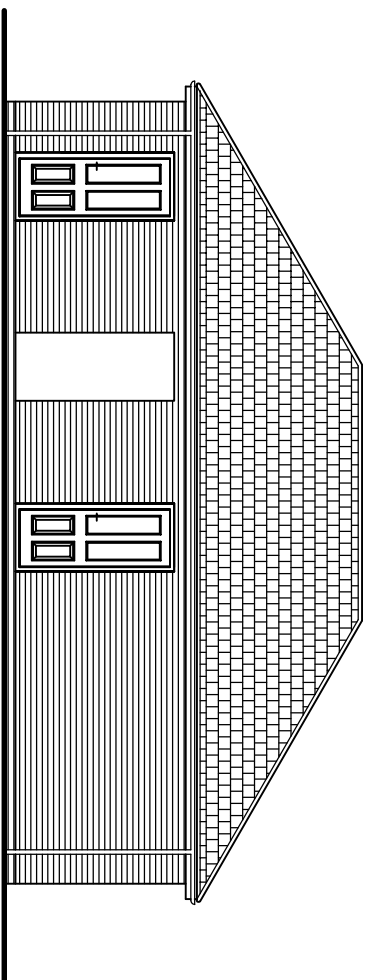


[illegible]

G. R. MERCHANT LTD.
LEUNG AMICE FWO

**ARCHITECTURAL, STRUCTURAL
AND LAND DRAINAGE
CONSULTANTS**

4 Wrights Meads
12A Park Road,
Spalding, Lincs, PE12 7JE
Tel: 01 406 490800
Fax: 01 406 428744

E-Mail: gr.merchant@btconnect.com



Project	CHANCE OF USE TO CARAVAN SITE LAKE ROSS, DOWNEY BANK WEST PUNJAB, CA. SPALDING, LINDS, PEN. 33A.
Client	MRS. T. BREAKER
Drawing	
Job Ref.	2910-21.
Drawing No.	02.
Date	NOVEMBER 2021.
Drawn	SLD