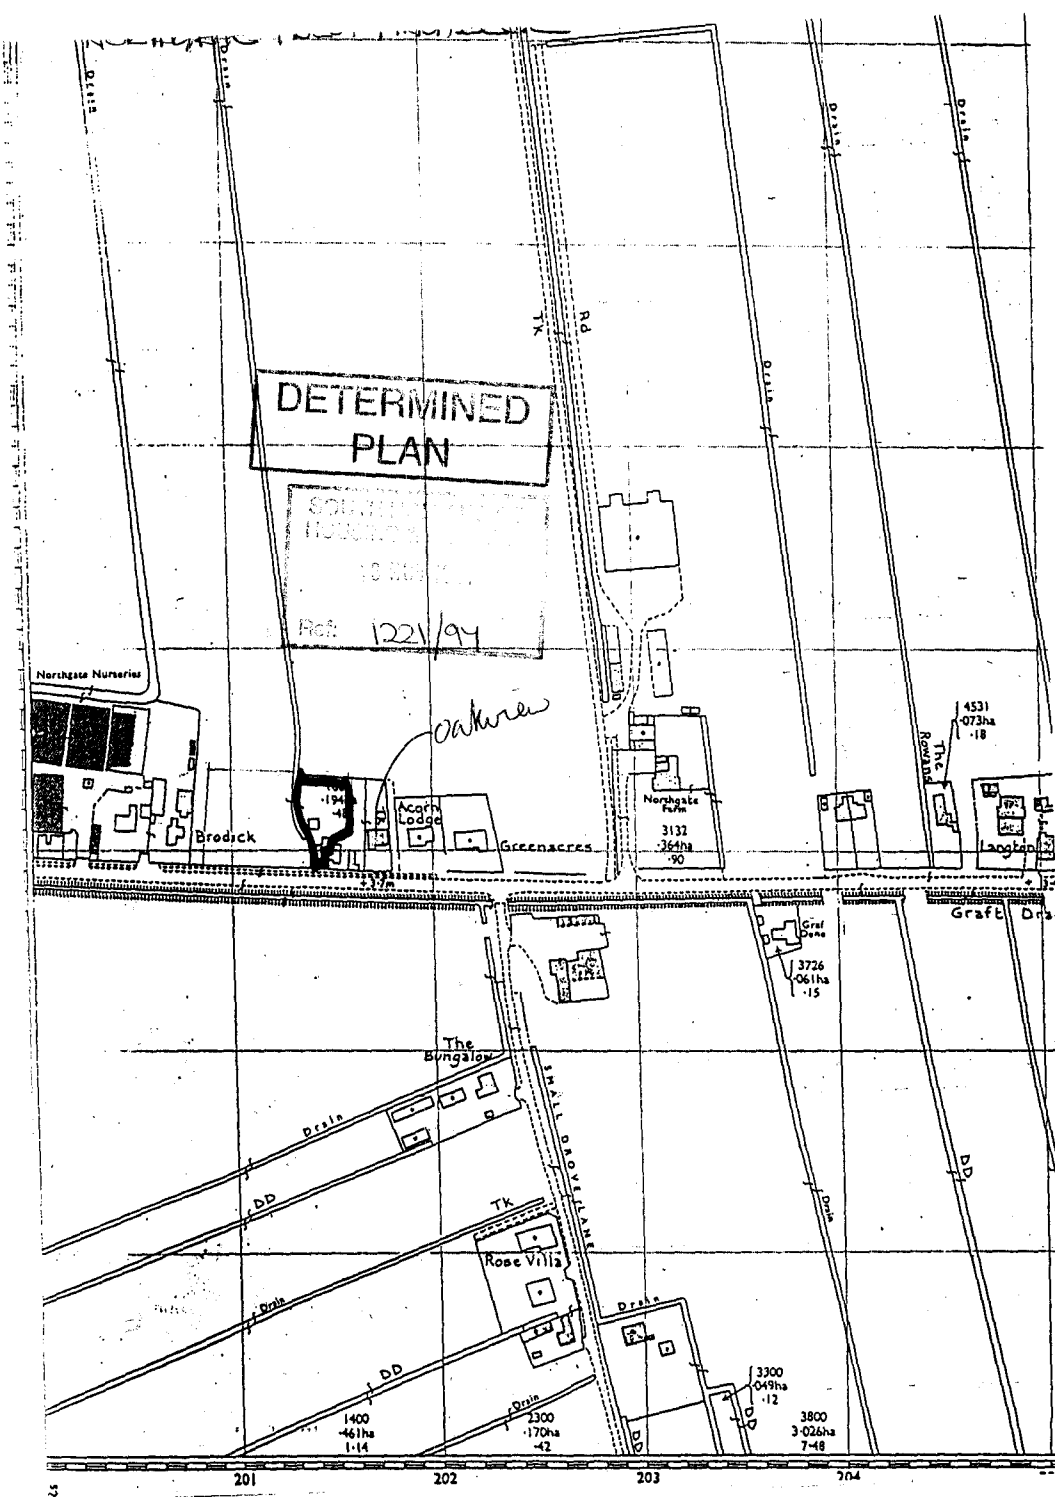
DETERMINED
PLAN
Ref: 1221/94
Northgate Nurseries
Brodick
Acorn Lodge
Greenacres
Northgate Farm
3132
·364ha
·90
4531
·073ha
·18
The Rowans
Langton
Graft Dra
3726
·061ha
·15
The Bungalow
SMALL DROVE LANE
Rose Villa
TK
Drain
DD
3300
·049ha
·12
1400
·461ha
1·14
2300
·170ha
·42
3800
3·026ha
7·48
201
202
203
204

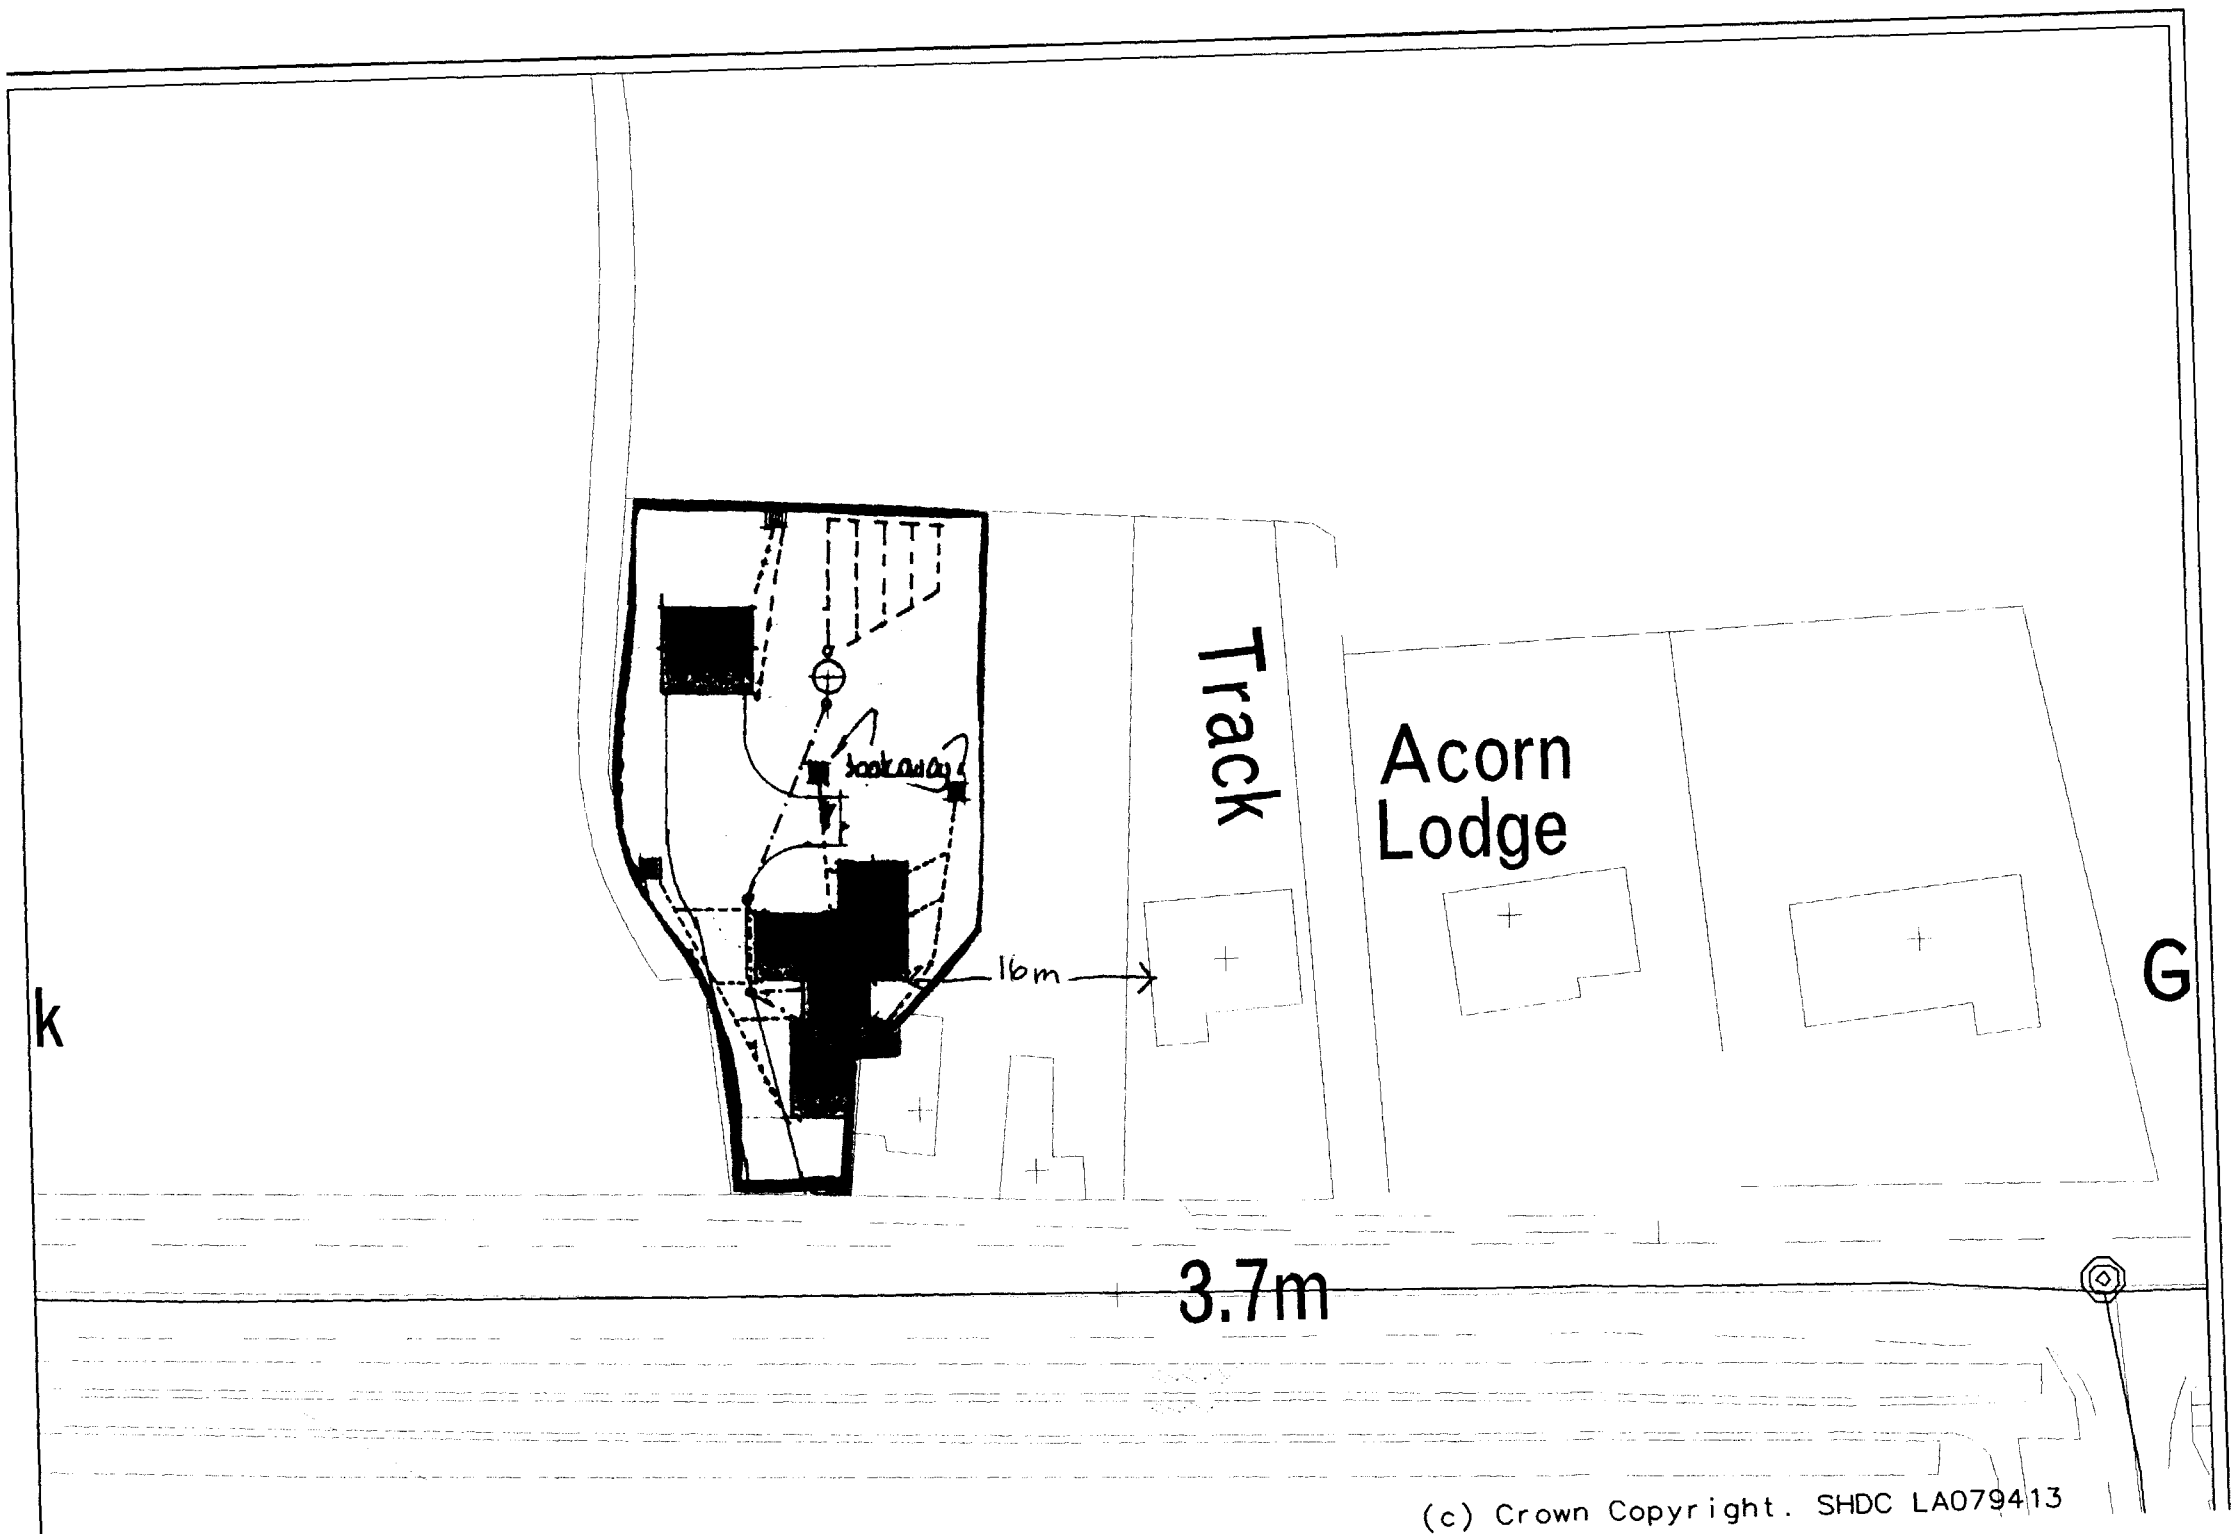

1:500

(c) Crown Copyright. SHDC LA079413