



Dark Blue Ridge Tiles
to match existing
Blue Roof Slating to
match existing
100mm Black pvc
Half round gutter
on timber fascia

Brickwork to
match existing


65 ϕ Black pvc rwp

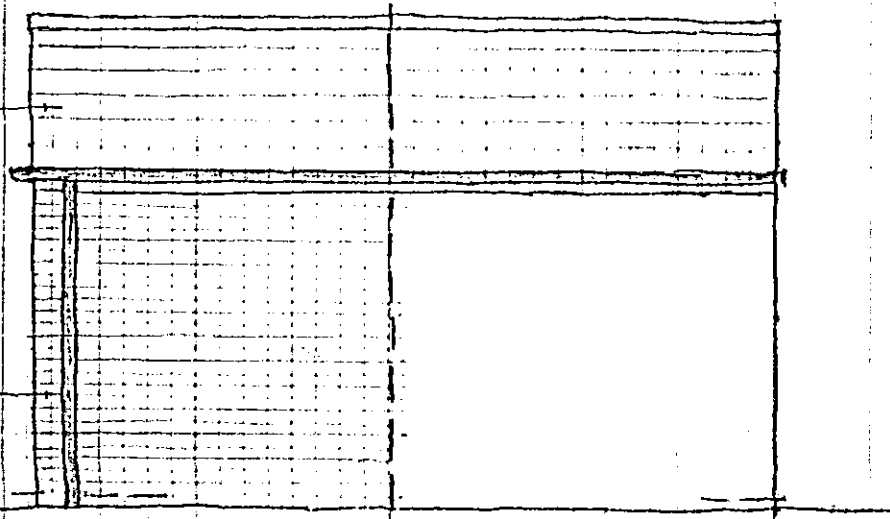


Elevation

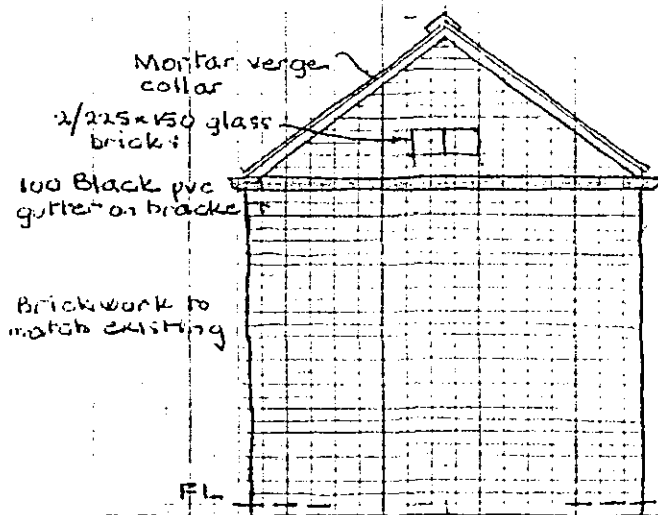

End Elevation

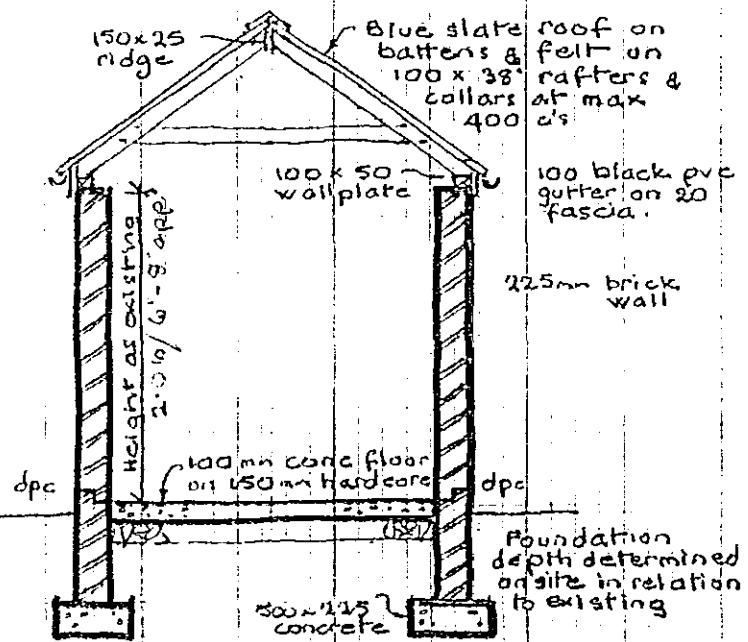

Section

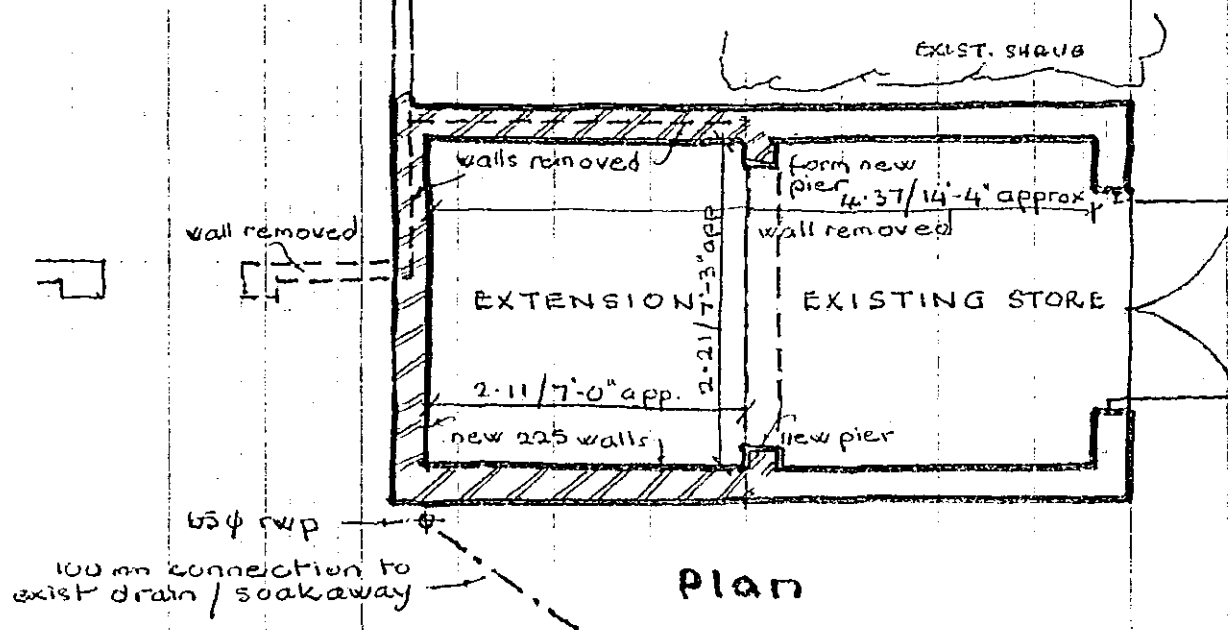

Plan

Proposed Extension to Shed
Pinchbeck St. Marys Churchyard
Scale 1:50

JULY 2003 BCL.

SHDC
PLANNING & DEVELOPMENT
08 OCT 2003
Ref. 1224/03

DETERMINED
PLAN