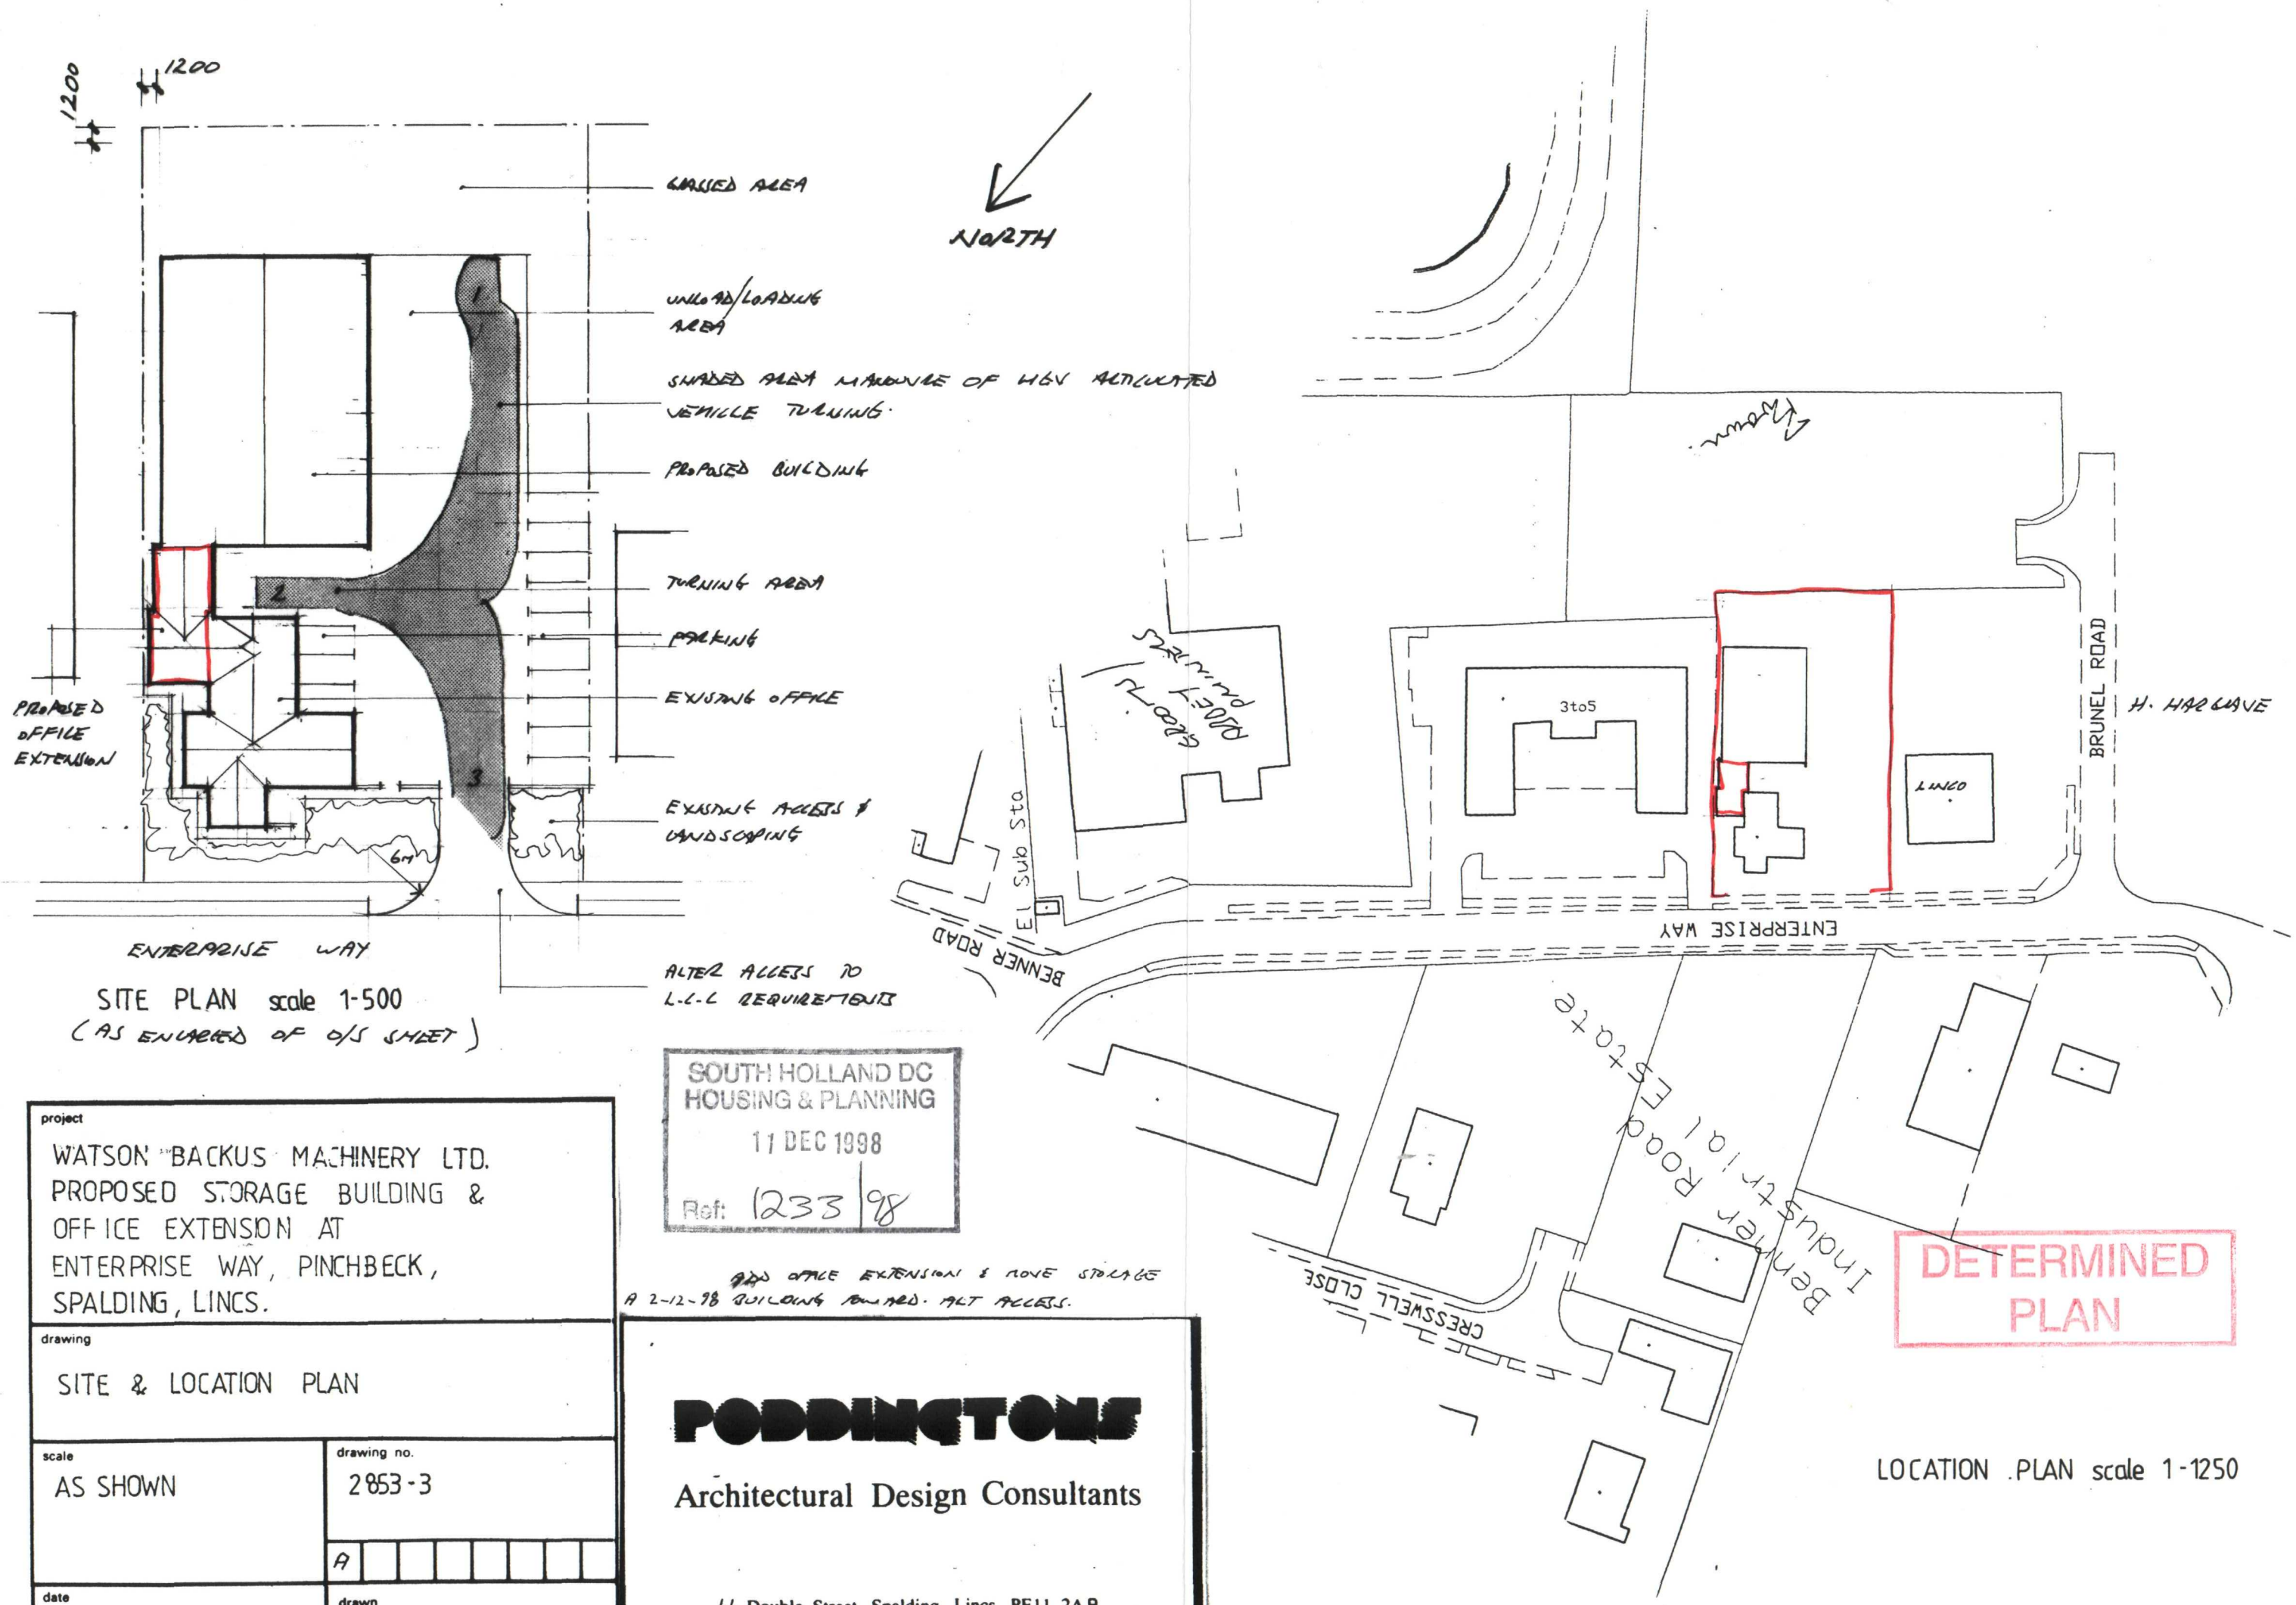

SOUTH HOLLAND DC
HOUSING & PLANNING
11 DEC 1998
Ref: 1233/98

ADD OFFICE EXTENSION & MOVE STORAGE
A 2-12-98 BUILDING FORWARD. ALT ACCESS.

project
WATSON BACKUS MACHINERY LTD.
PROPOSED STORAGE BUILDING &
OFFICE EXTENSION AT
ENTERPRISE WAY, PINCHBECK,
SPALDING, LINCS.

drawing
SITE & LOCATION PLAN

scale	drawing no.
AS SHOWN	2853-3
	A
date	drawn
JULY 98	

PODDINGTONS
Architectural Design Consultants

44 Double Street, Spalding, Lincs. PE11 2AB
Tel: 01775 761856 & 768293. Fax: 01775 710218