



north

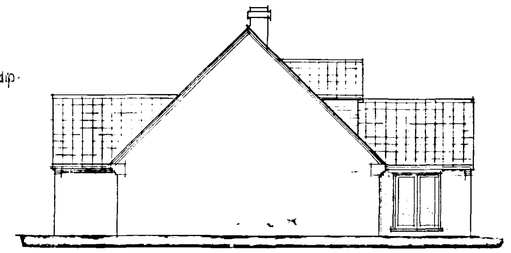


west

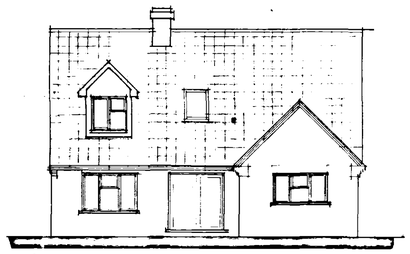


south




east

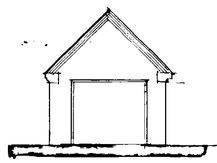


west

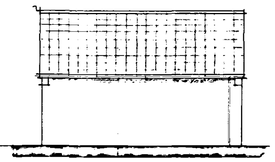


north

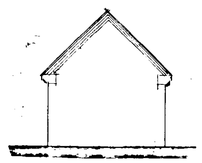

east

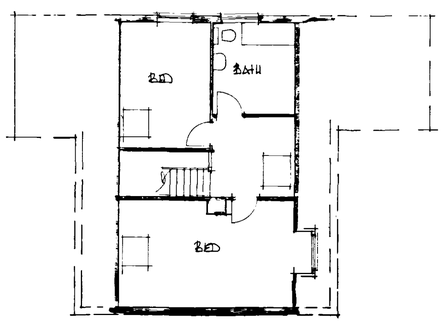

first floor plan

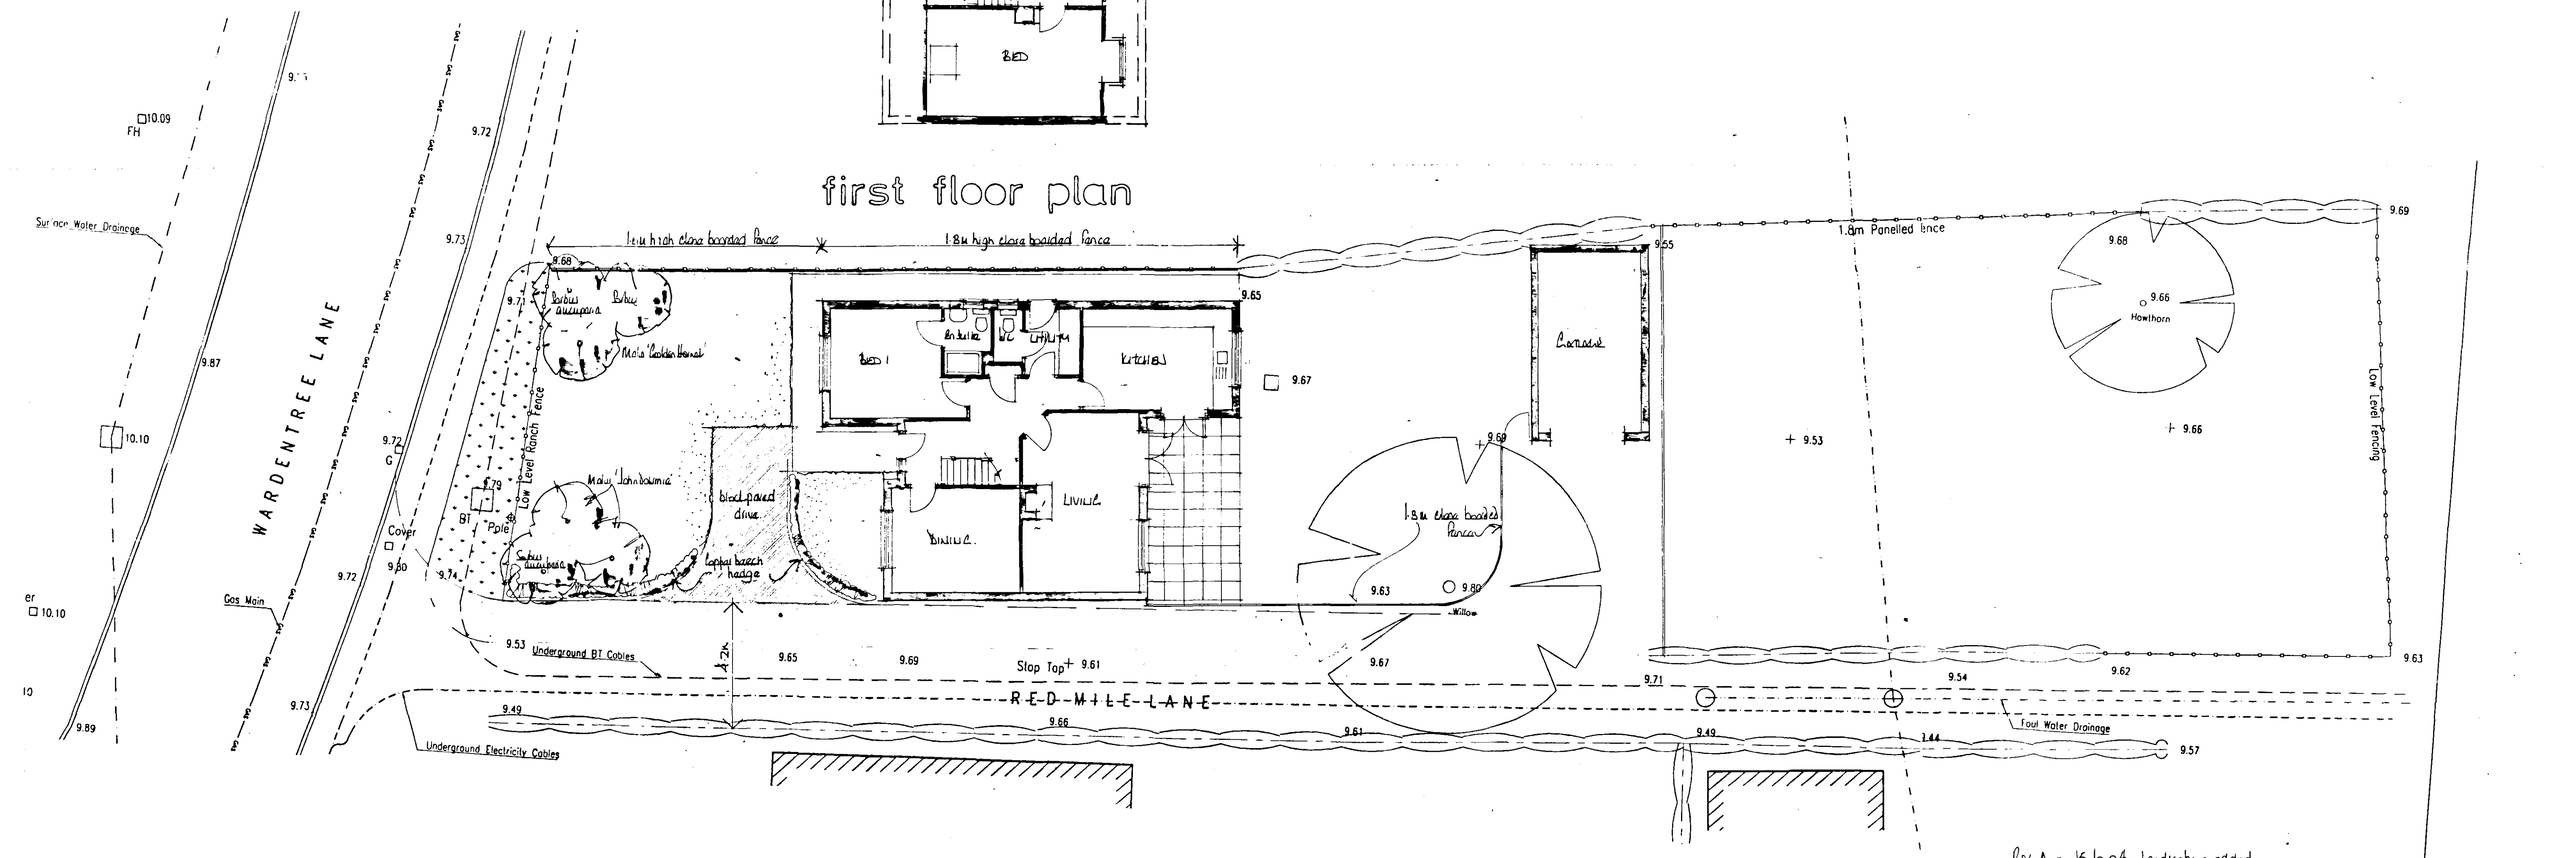

Rev A - 15-10-04 - Landscaping added

DETERMINED PLAN

PROPOSED DWELLING AT 17 WARDENTREE LANE, PINCHBECK

Scale - 1:100

18 OCT 2004
A1