



north

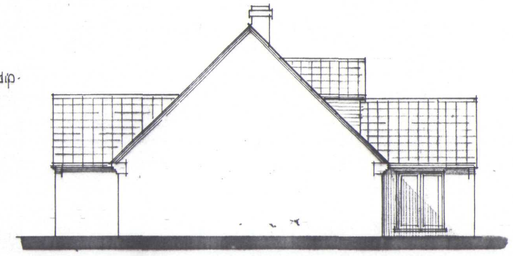


west



south

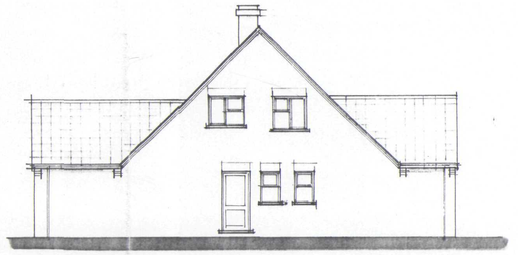


east

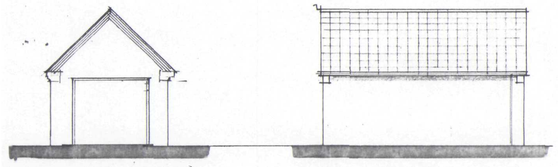


west


north

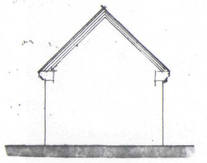

east

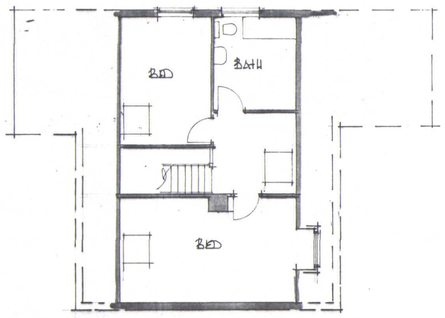

first floor plan

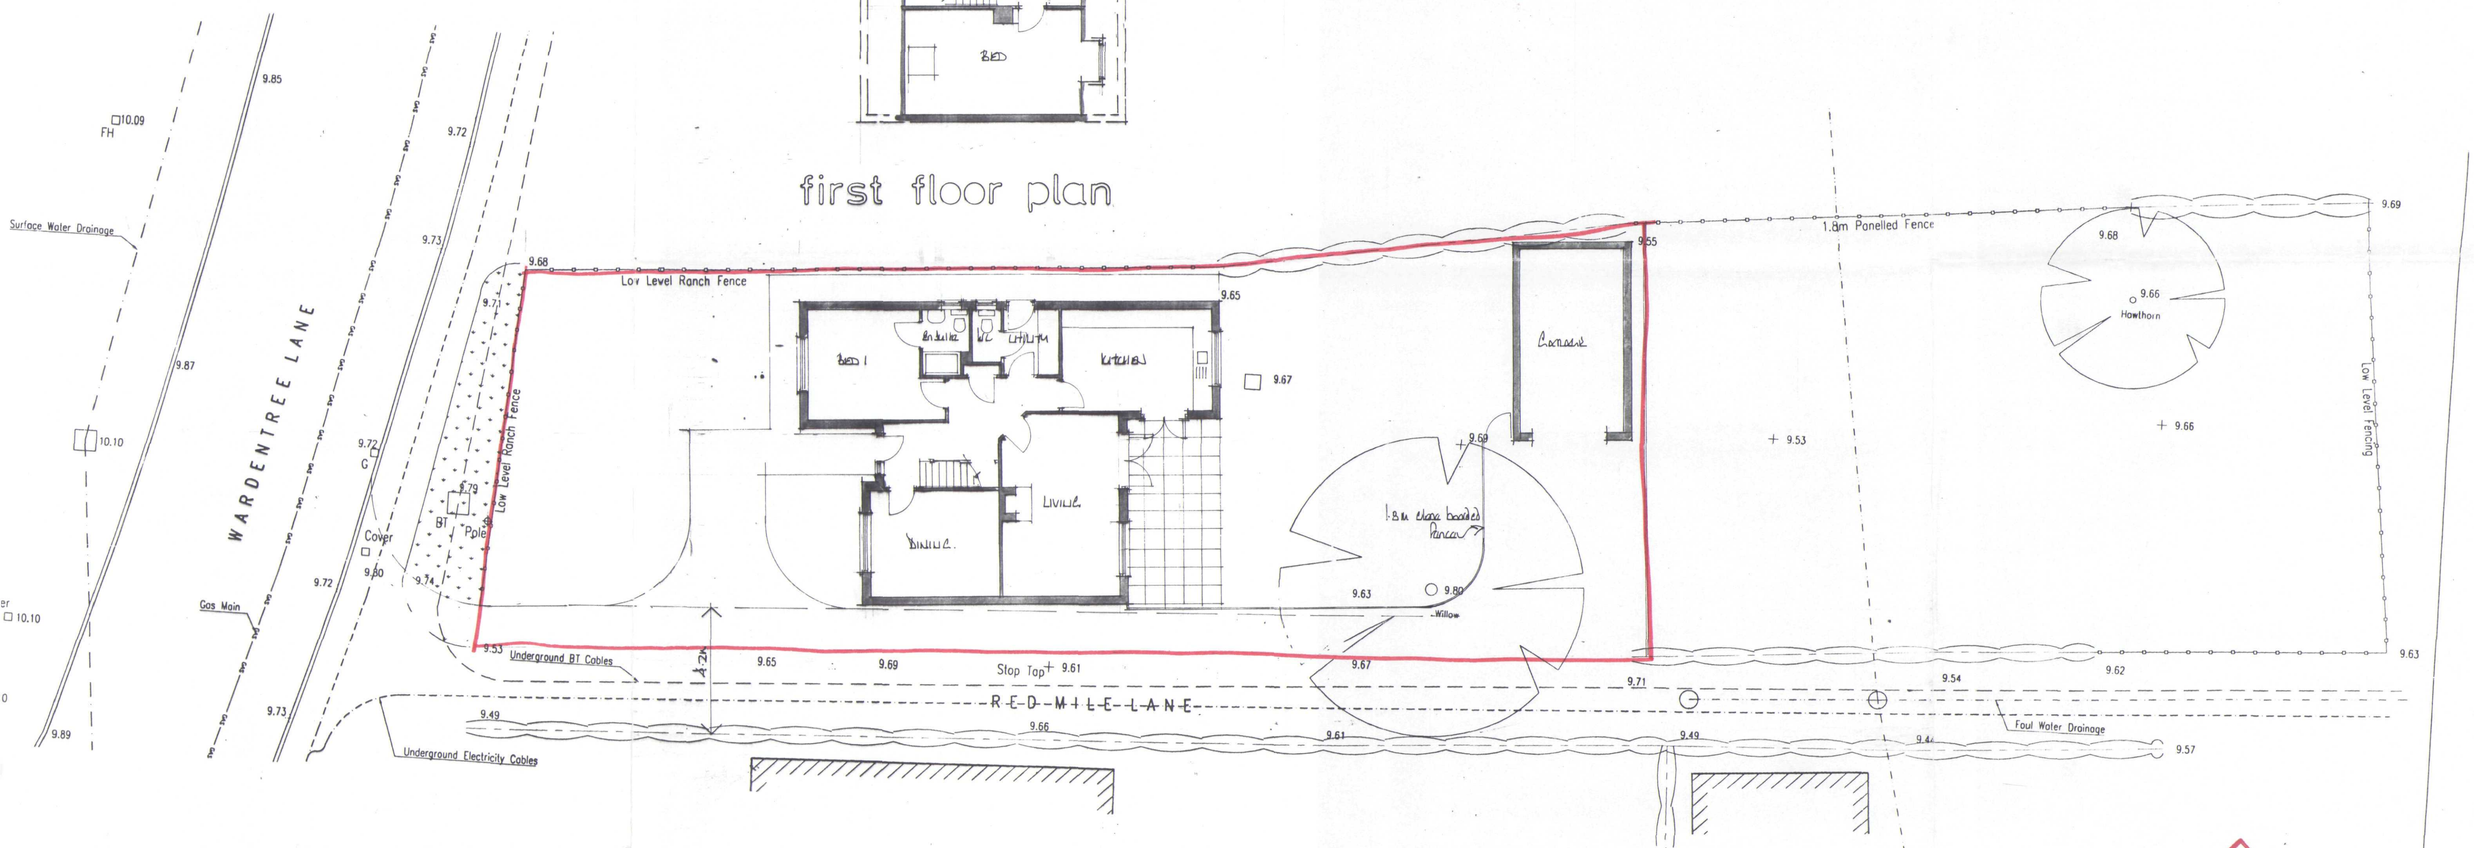

PROPOSED DWELLING AT 17 WARDENTREE LANE, PINCHBECK

Scale - 1:100

SUPERSEDED
SHDC
Planning & Development
20 SEP 2004
Ref: 1246/04