


north

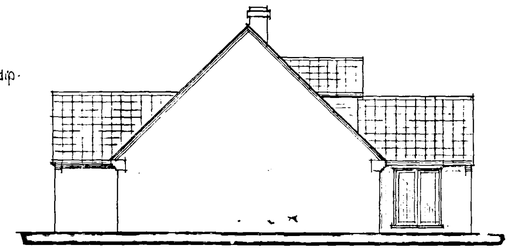


west




south



east

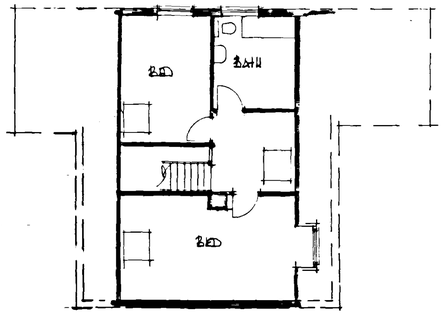


first floor plan

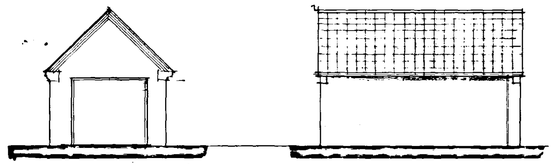


west

north

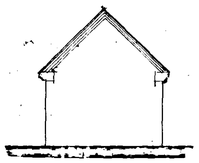

east

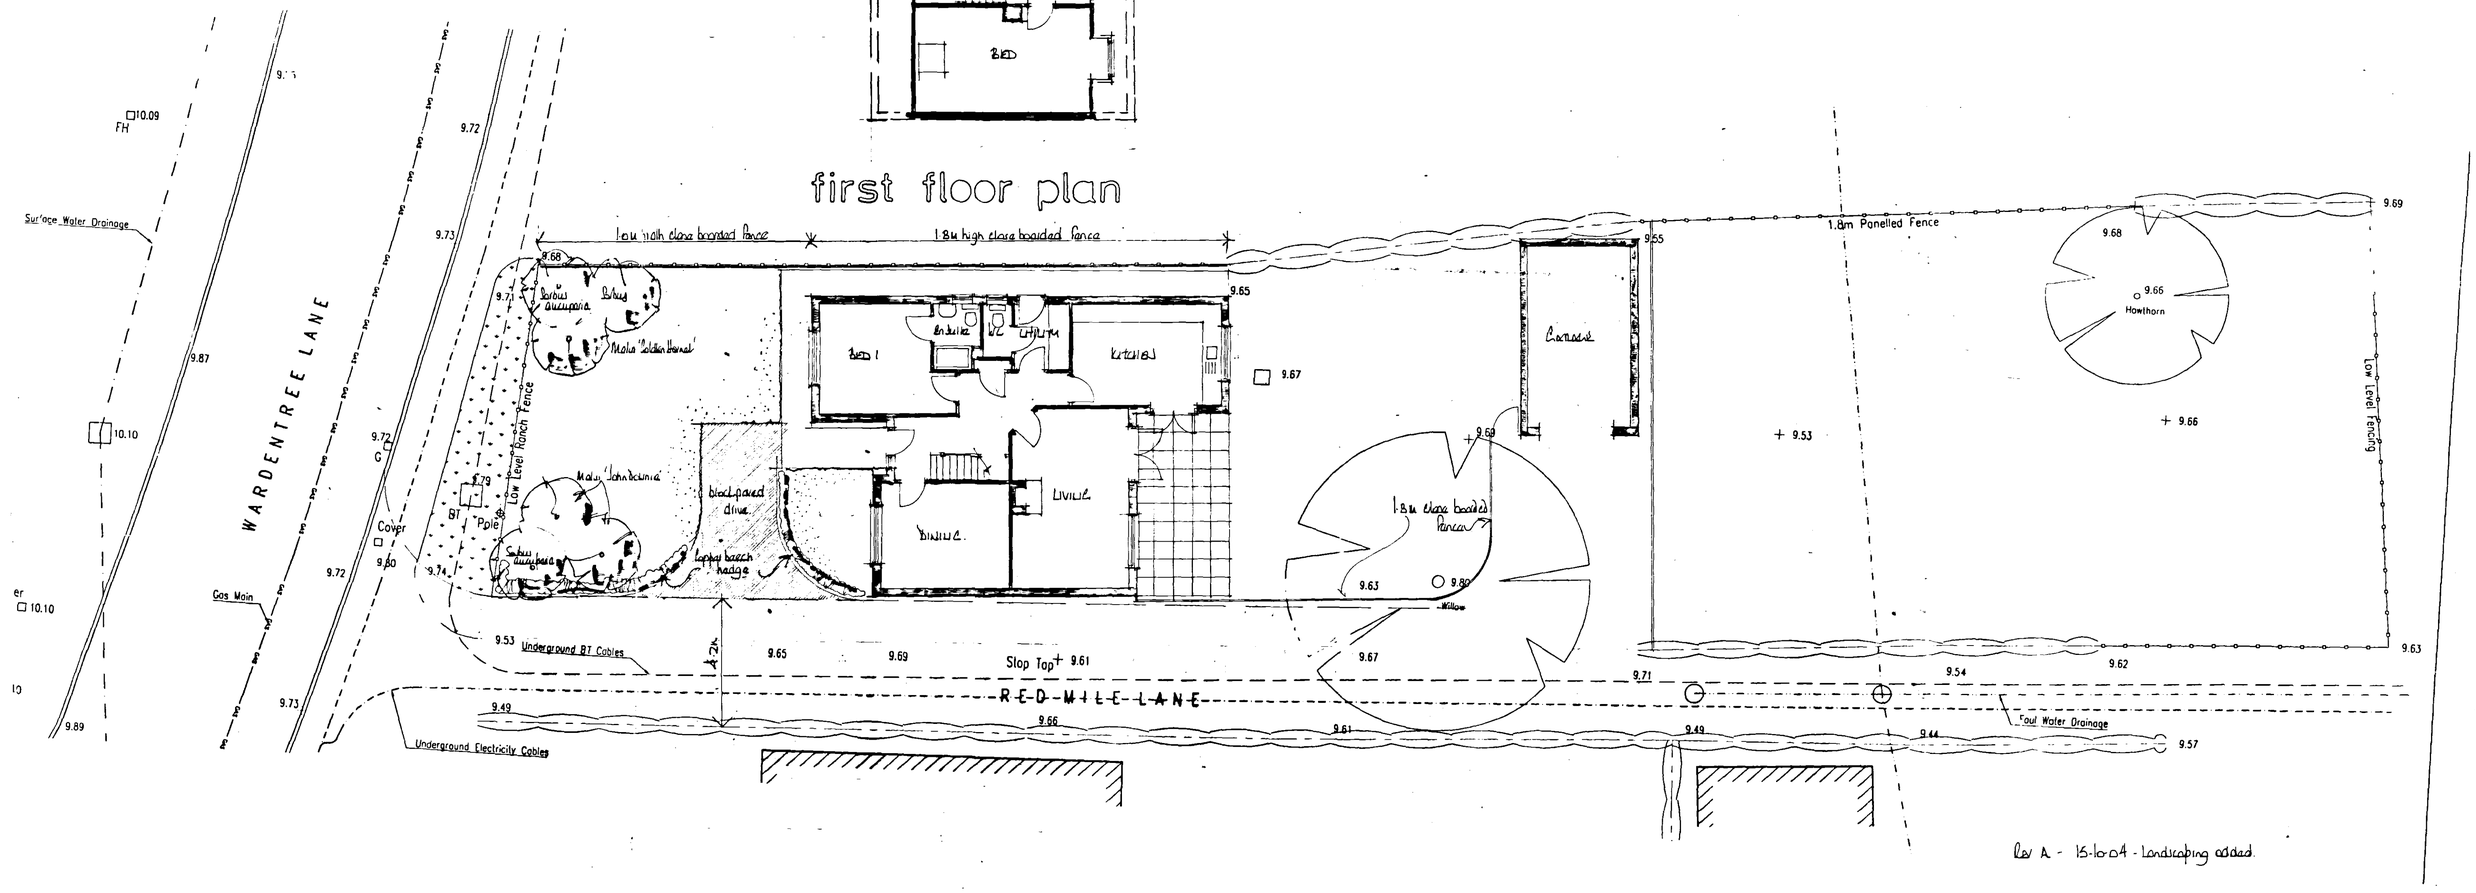

Rev A - 15-10-04 - Landscaping added.

PROPOSED DWELLING AT 17 WARDENTREE LANE, PINCHBECK

Scale - 1:100

18 OCT 2004
1246/04

A1