


Rev.	Date	Description
E	31.09.16	Plot 33-35, 44 & 45 moved, road adj 159,160 removed
D	01.09.16	Perry wall, garaging & external works amendments
B	18.07.16	Grass verge and swales removed to comments.
A	24.02.15	1.8m footpath added to shared access areas. Plot 57 garage omitted. Additional affordable housing added.

CRITICAL SIZE: 100mm - THIS PRINT MAY BE REDUCED

NOTE: ALL DIMENSIONS, MATERIALS AND WORKMANSHIP IN ACCORDANCE WITH HANIC STANDARDS AND BUILDING REGULATIONS.
DO NOT SCALE FROM THIS DRAWING. ALL DIMENSIONS TO BE GIVEN WITH THE TECHNICAL SPEC.

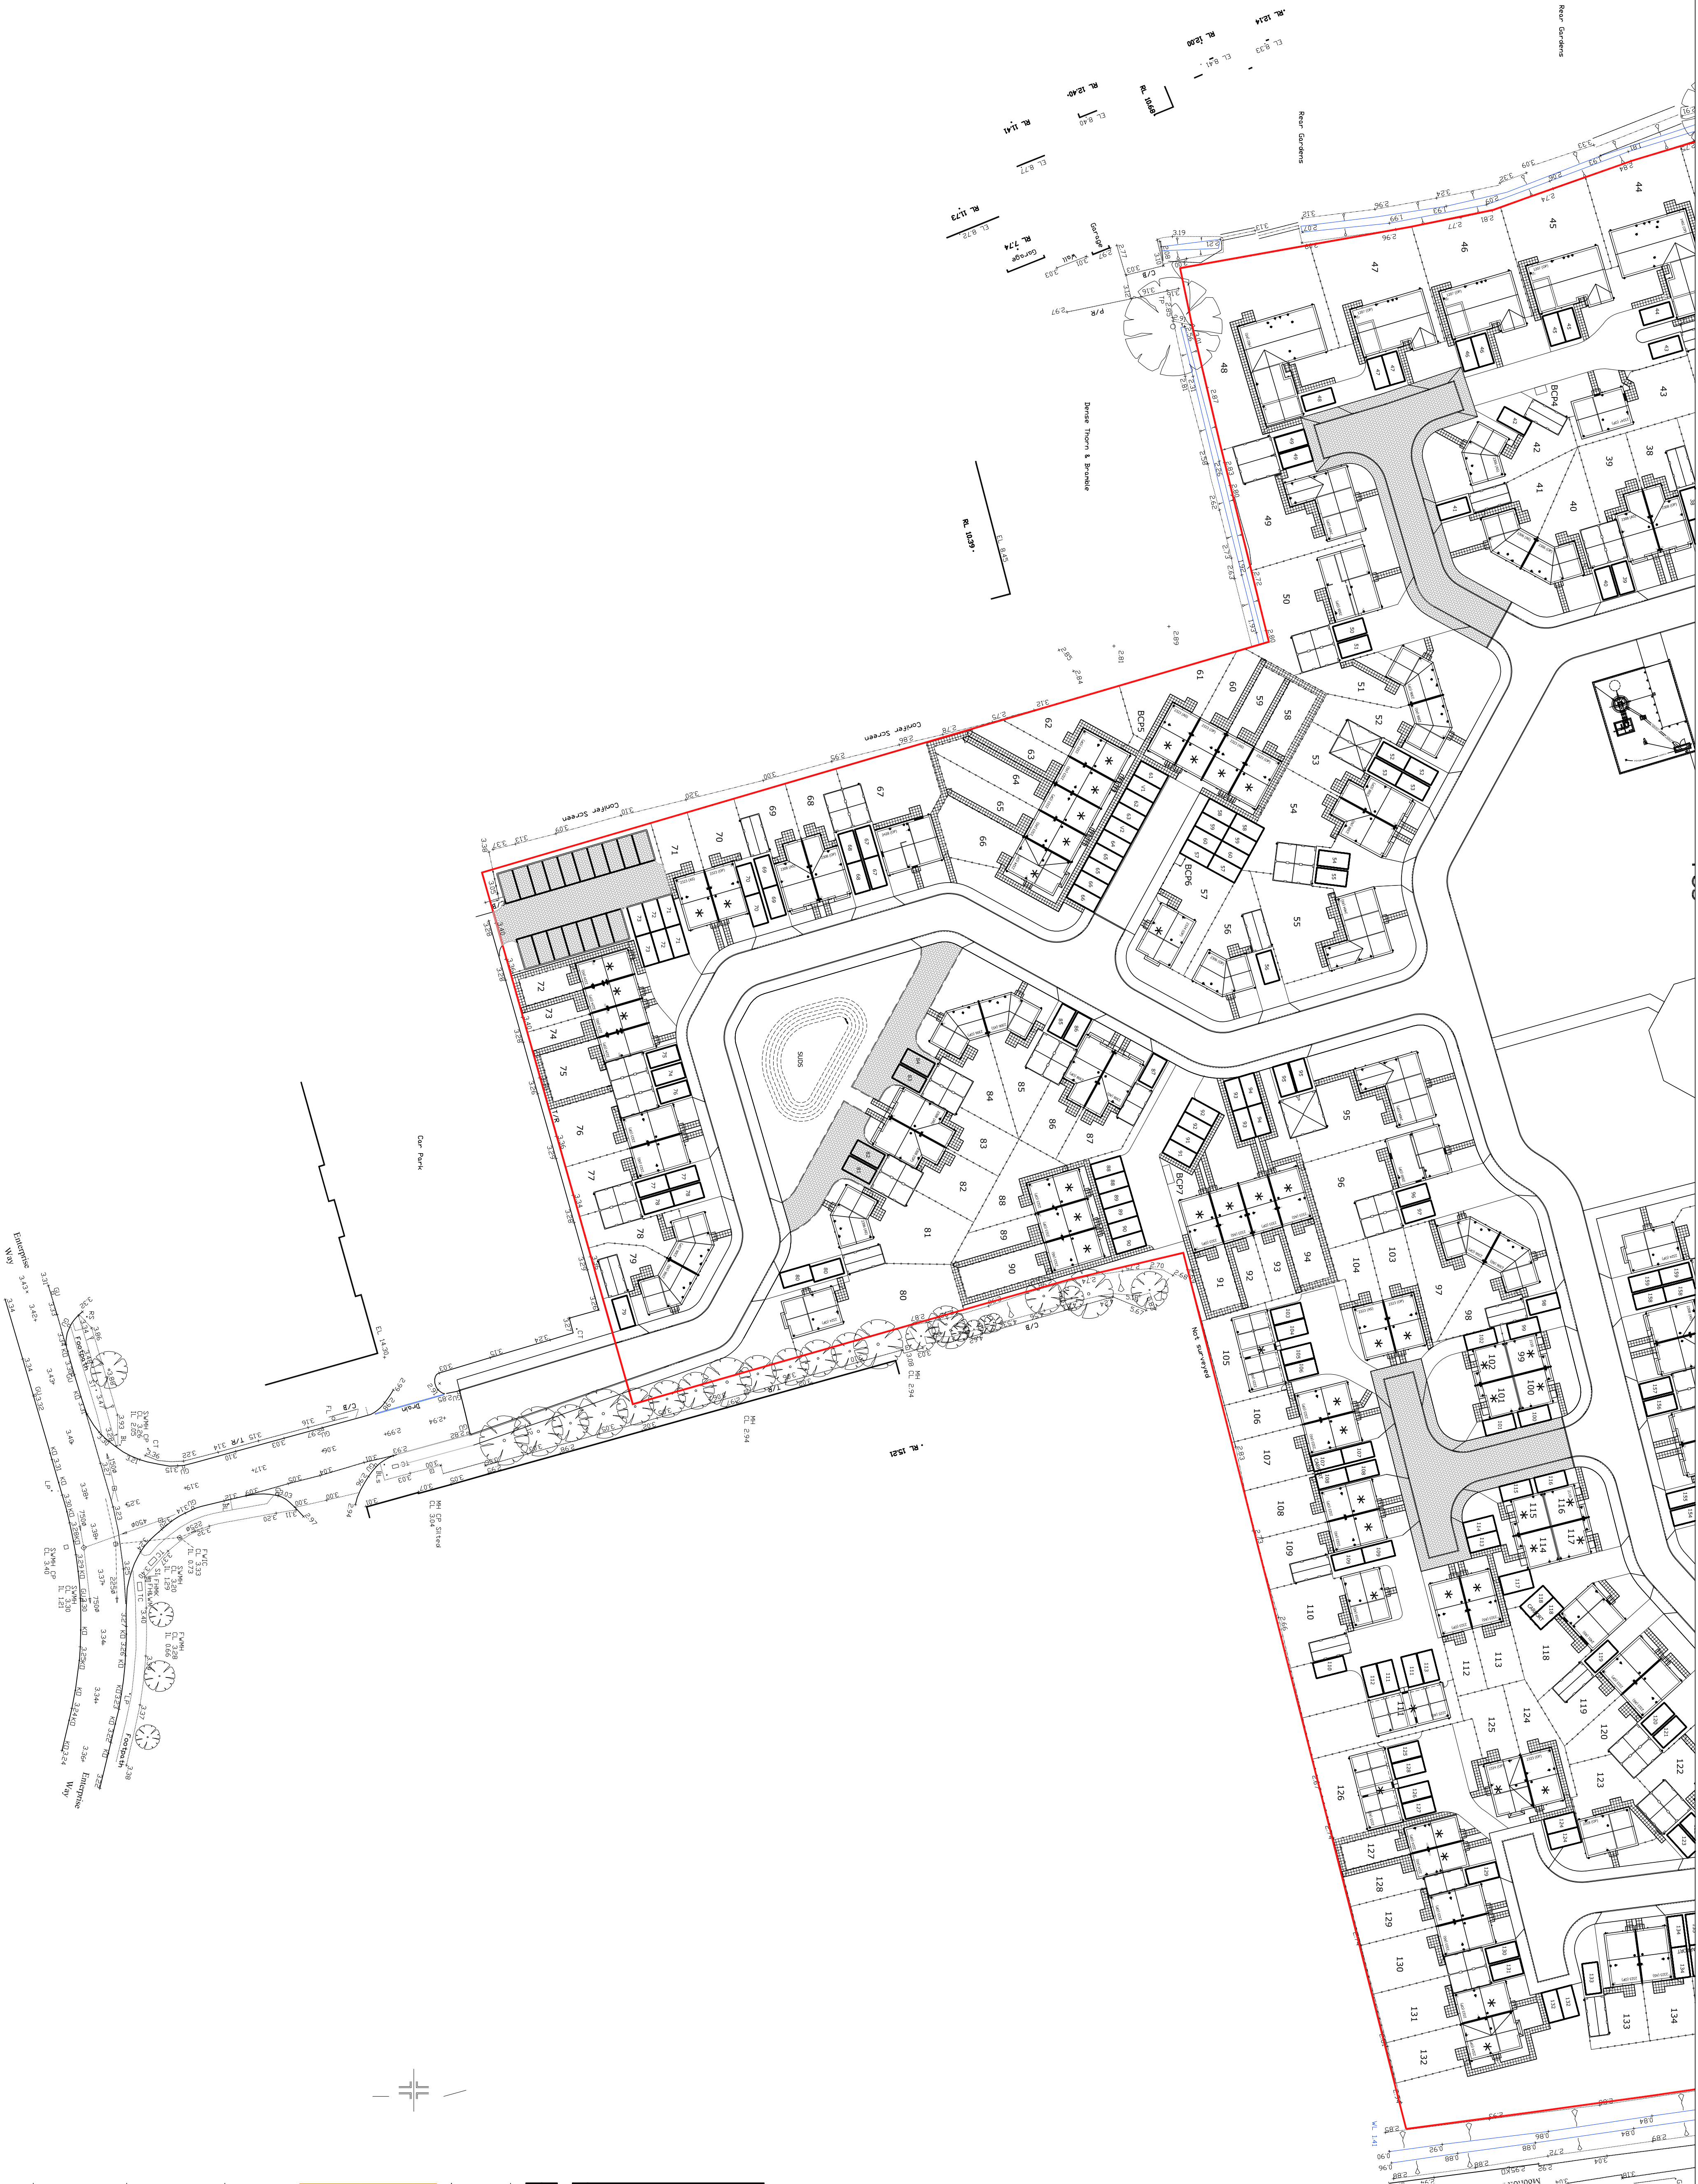

Endavour House
7 Enterprise Way
Spelling, London E17 7SR
Tel: 0207 715 7151
Email: enquiries@allison-homes.co.uk

Project

LAND OFF WARDENTREE
LANE, PINCHBECK

Working Title
WORKING SITE LAYOUT
SHEET 1 of 2

Scale
1:500 @ A1 12.11.14
Drawn ORC
Approved

Drawing No
SITE/L139/02
Rev. E