



Structure C (General Store)

Scale 1"=50'


125mm T&G on 25mm x 35mm Battens
Felt on chipboard roof
Window single glazed
No base

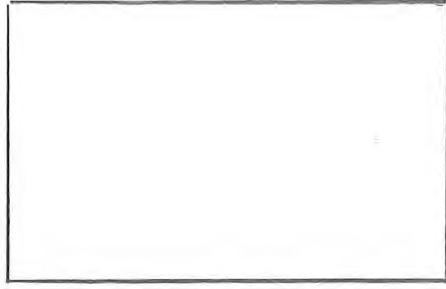


PLAN

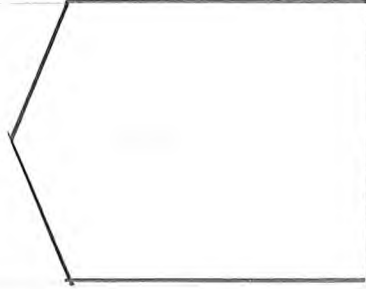


REAR ELEVATION

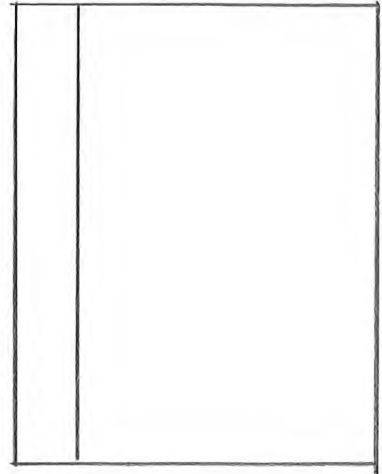

SIDE ELEVATION

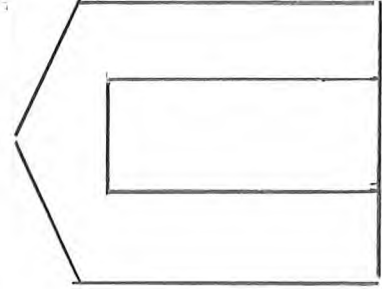

FRONT ELEVATION

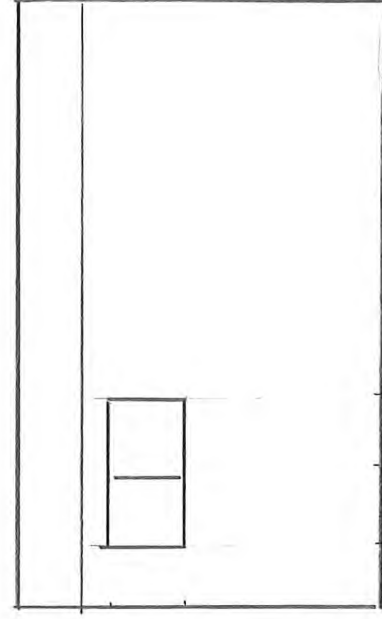

SIDE ELEVATION