


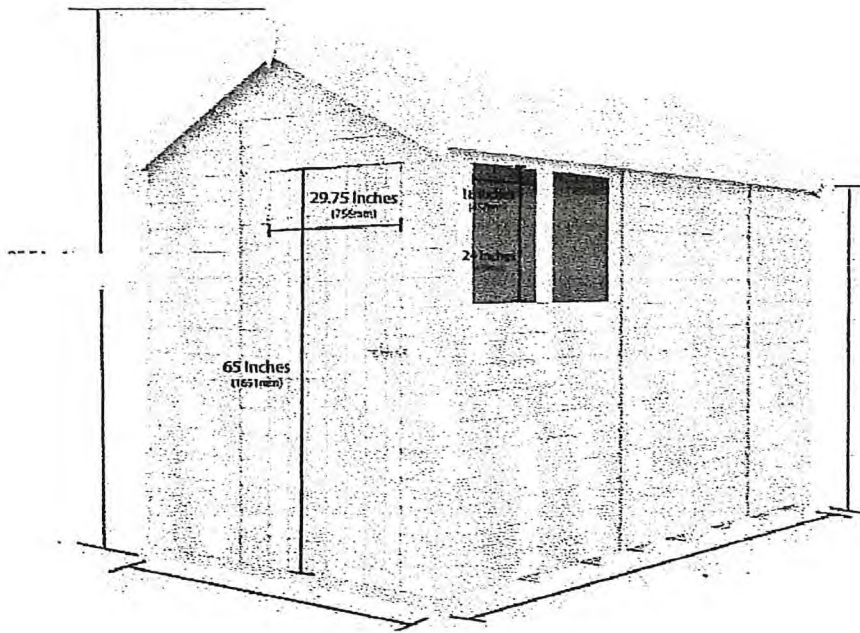

C: General Store 1.8w X 3mtr D