



Structure A (Clothing shed)

Scale 1=50


125mm T&G on 25mmX35mm battens
windows & door single glazed
metal corrugated roof
No base

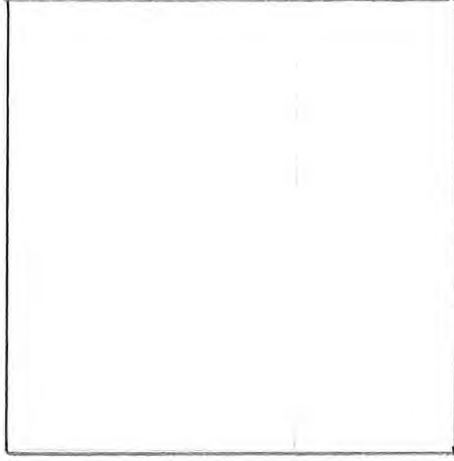


PLAN

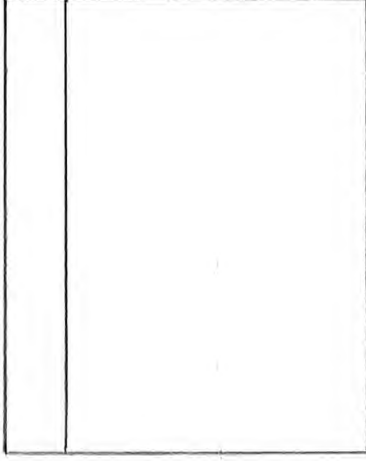


REAR ELEVATION

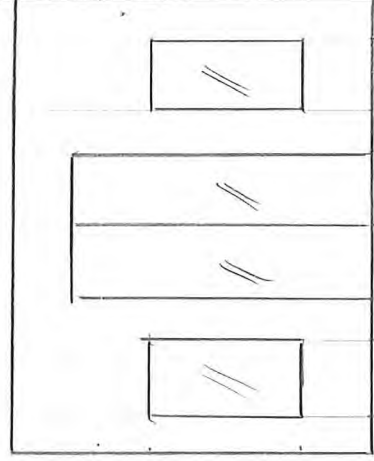

FRONT ELEVATION

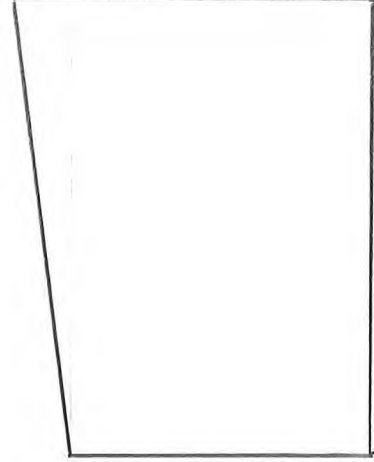

SIDE ELEVATION

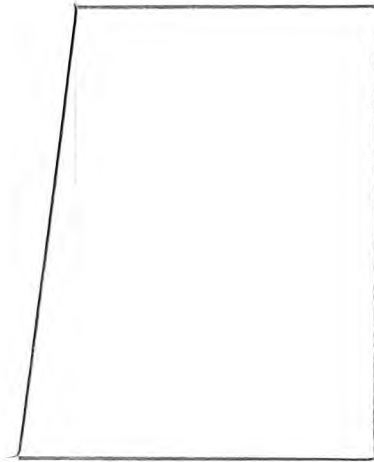

SIDE ELEVATION