



Structure B (Horticultural Store)
1.8m x 2.4m

Scale 1:50


125mm T&G on 25mm x 35mm battens
Felt on chipboard roof
No base

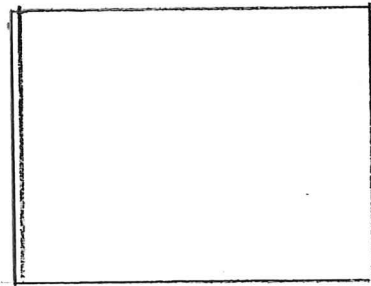


PLAN

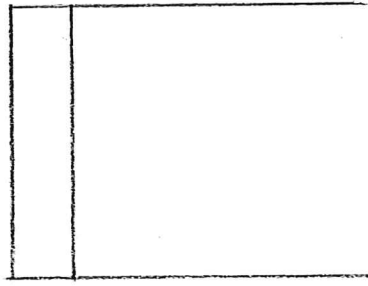


REAR ELEVATION

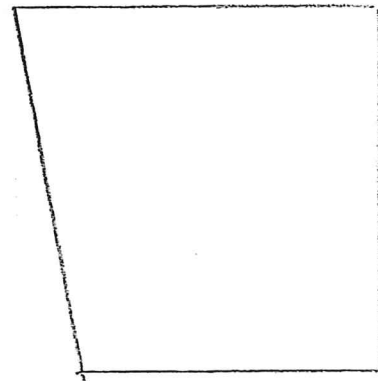

SIDE ELEVATION

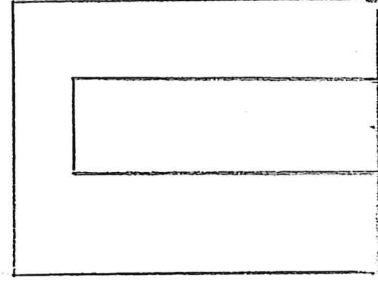

FRONT ELEVATION

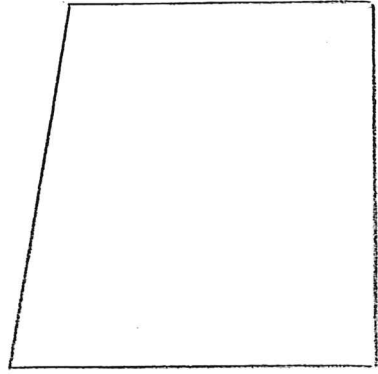

SIDE ELEVATION