


Structure D (General Store) 2.4 m x 3 m x 3 m


Scale 1=50

125 mm T&G on 25 mm x 35 mm battens


Corrugated roof
window single glazed
No base

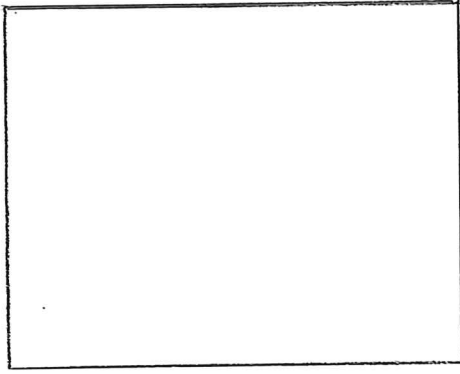


PLAN

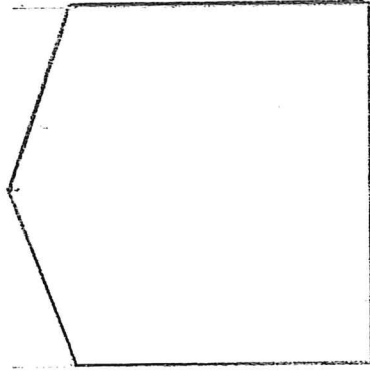


REAR ELEVATION

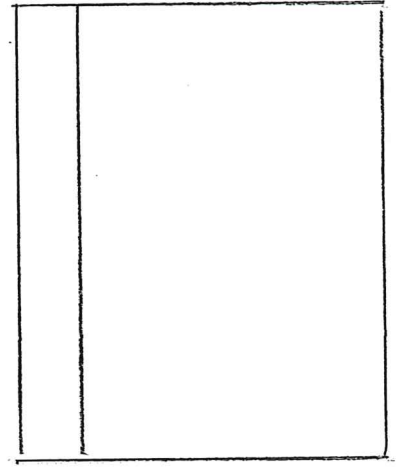

SIDE ELEVATION

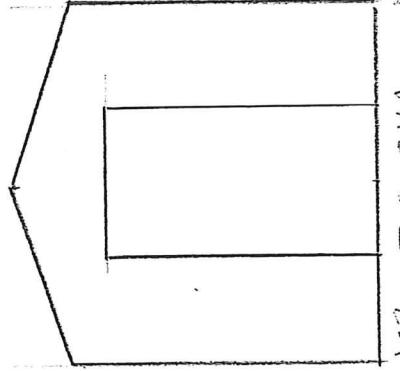

FRONT ELEVATION

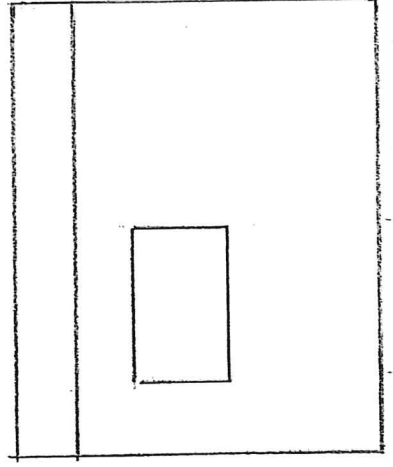

SIDE ELEVATION