


Structure J Pig shelter


1.8m x 2.1m

Scale 1:50


125mm T&G on 25mm x 35mm battens
 windows in single glazed
 Felt on chipboard roof
 No base

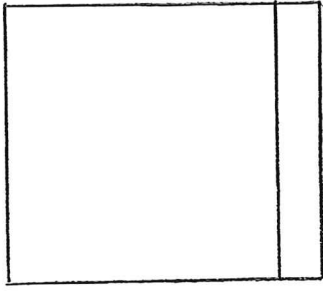


PLAN

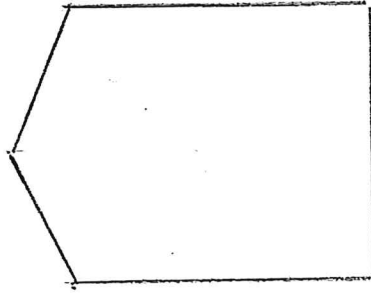


REAR ELEVATION

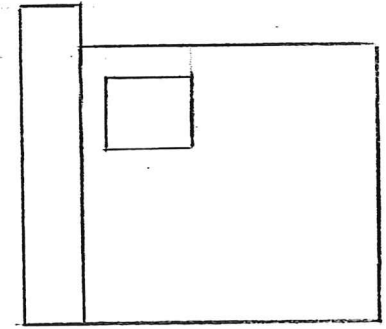

SIDE ELEVATION

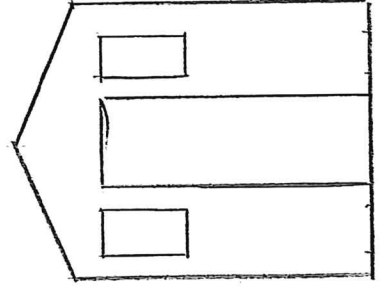

FRONT ELEVATION

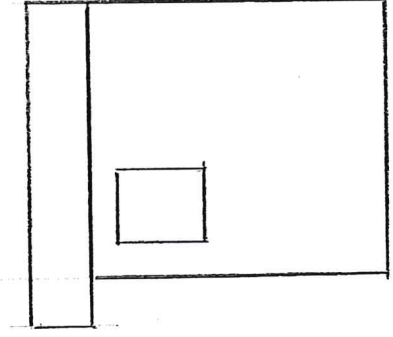

SIDE ELEVATION