



Structure 1c Goat shelter
1.8m x 2.4m


Scale 1=50
125mm T&G on 25mm x 35mm Battens
Felt on chipboard Roof
Single glazed window
No base

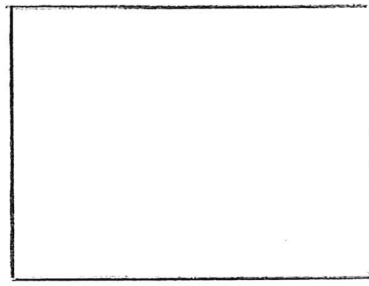


PLAN

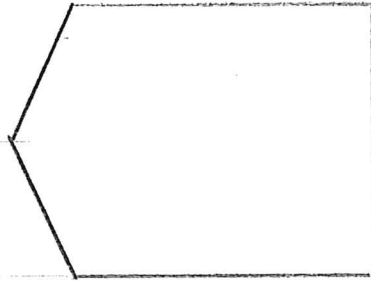


REAR ELEVATION

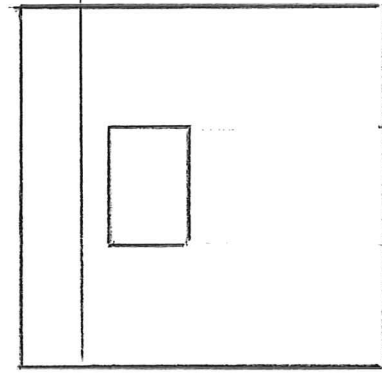

SIDE ELEVATION

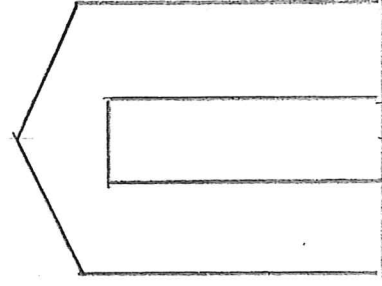

FRONT ELEVATION

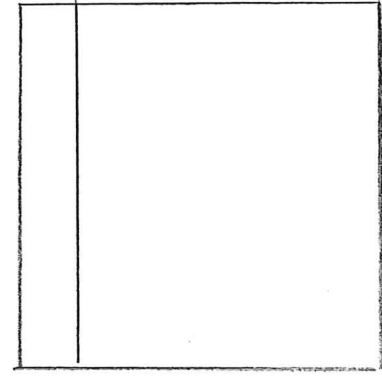

SIDE ELEVATION