



Structure L Feed Store
1.8W x 2.4D


Scale 1"=50'
125mm T&G on 25mm x 35mm Battens
Felt on chipboard roof
single glazed window
No base

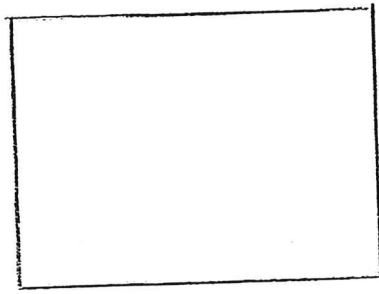


PLAN

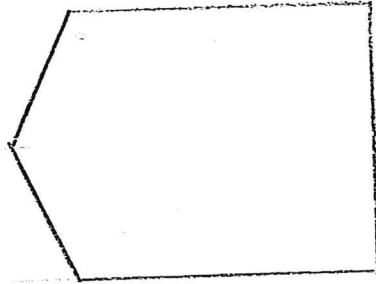


REAR ELEVATION

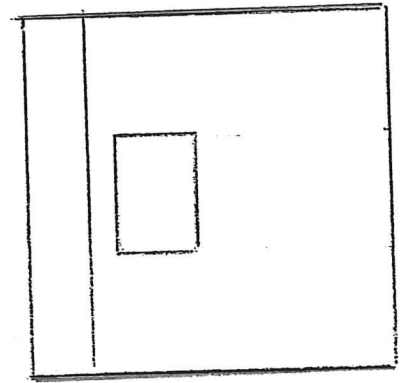

SIDE ELEVATION

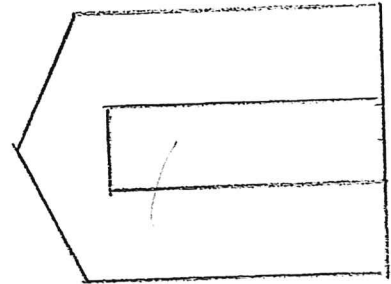

FRONT ELEVATION

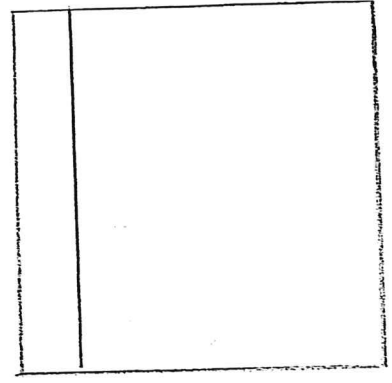

SIDE ELEVATION