


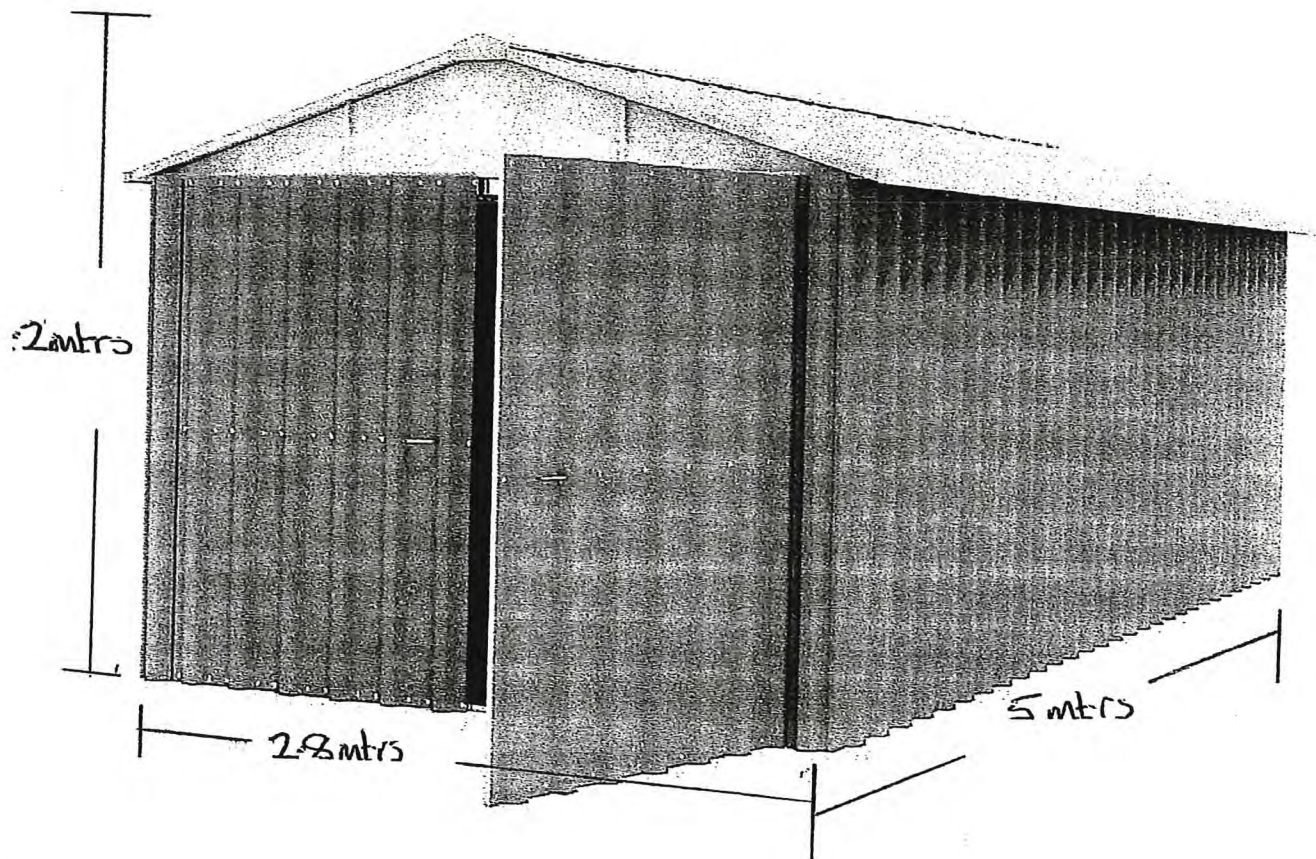

Steel metal Corrugated

E: Tools & Machine Store 2.7w x 4.9 D