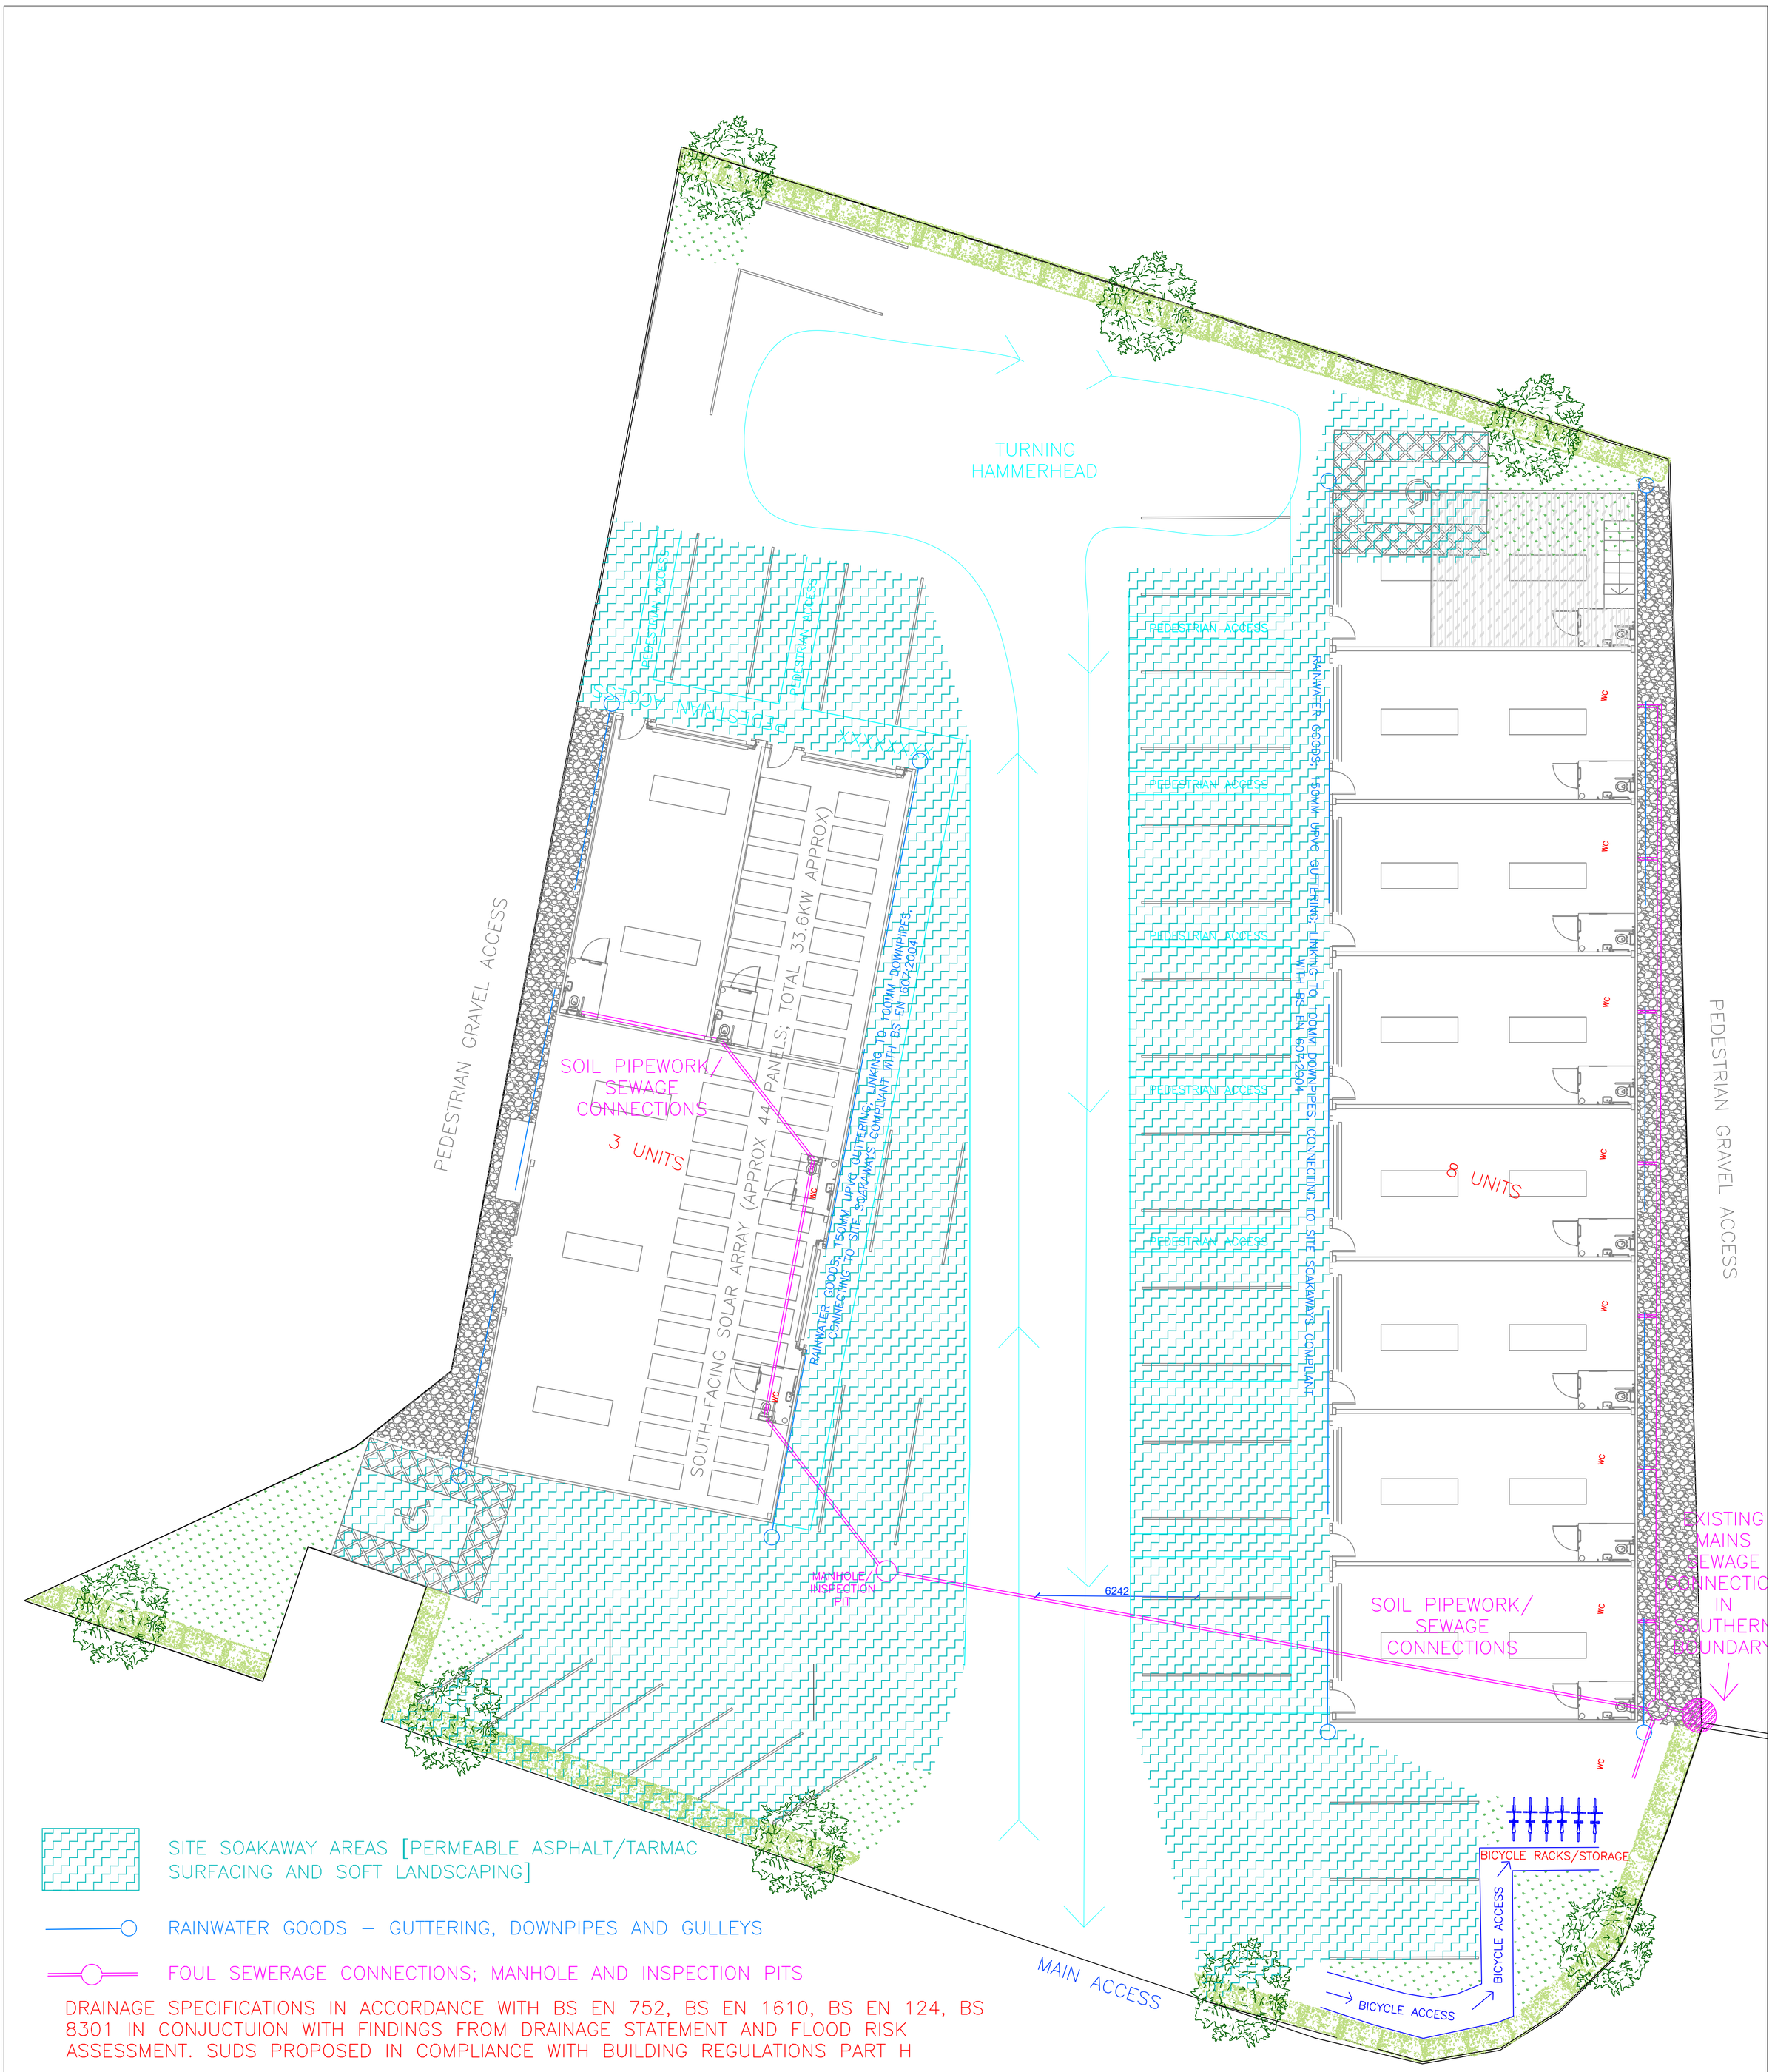


DRAINAGE SPECIFICATIONS IN ACCORDANCE WITH BS EN 752, BS EN 1610, BS EN 124, BS 8301 IN CONJUCTUION WITH FINDINGS FROM DRAINAGE STATEMENT AND FLOOD RISK ASSESSMENT. SUDS PROPOSED IN COMPLIANCE WITH BUILDING REGULATIONS PART H

SPHYNX	CLIENT: TAWNY HOMES LIMITED	DRAWING REF:	TAWNY_STEPHENSONAV_DRAINAGEPLAN
			DRAWN BY TOM HYDE MSC (HONS) MRICS PMP PRINCE2 MRAU
	SCALE: 1:125 ON A1 ISO	REVISION: V4.6	DATE: 2ND APRIL 2026