


FreshLinc site

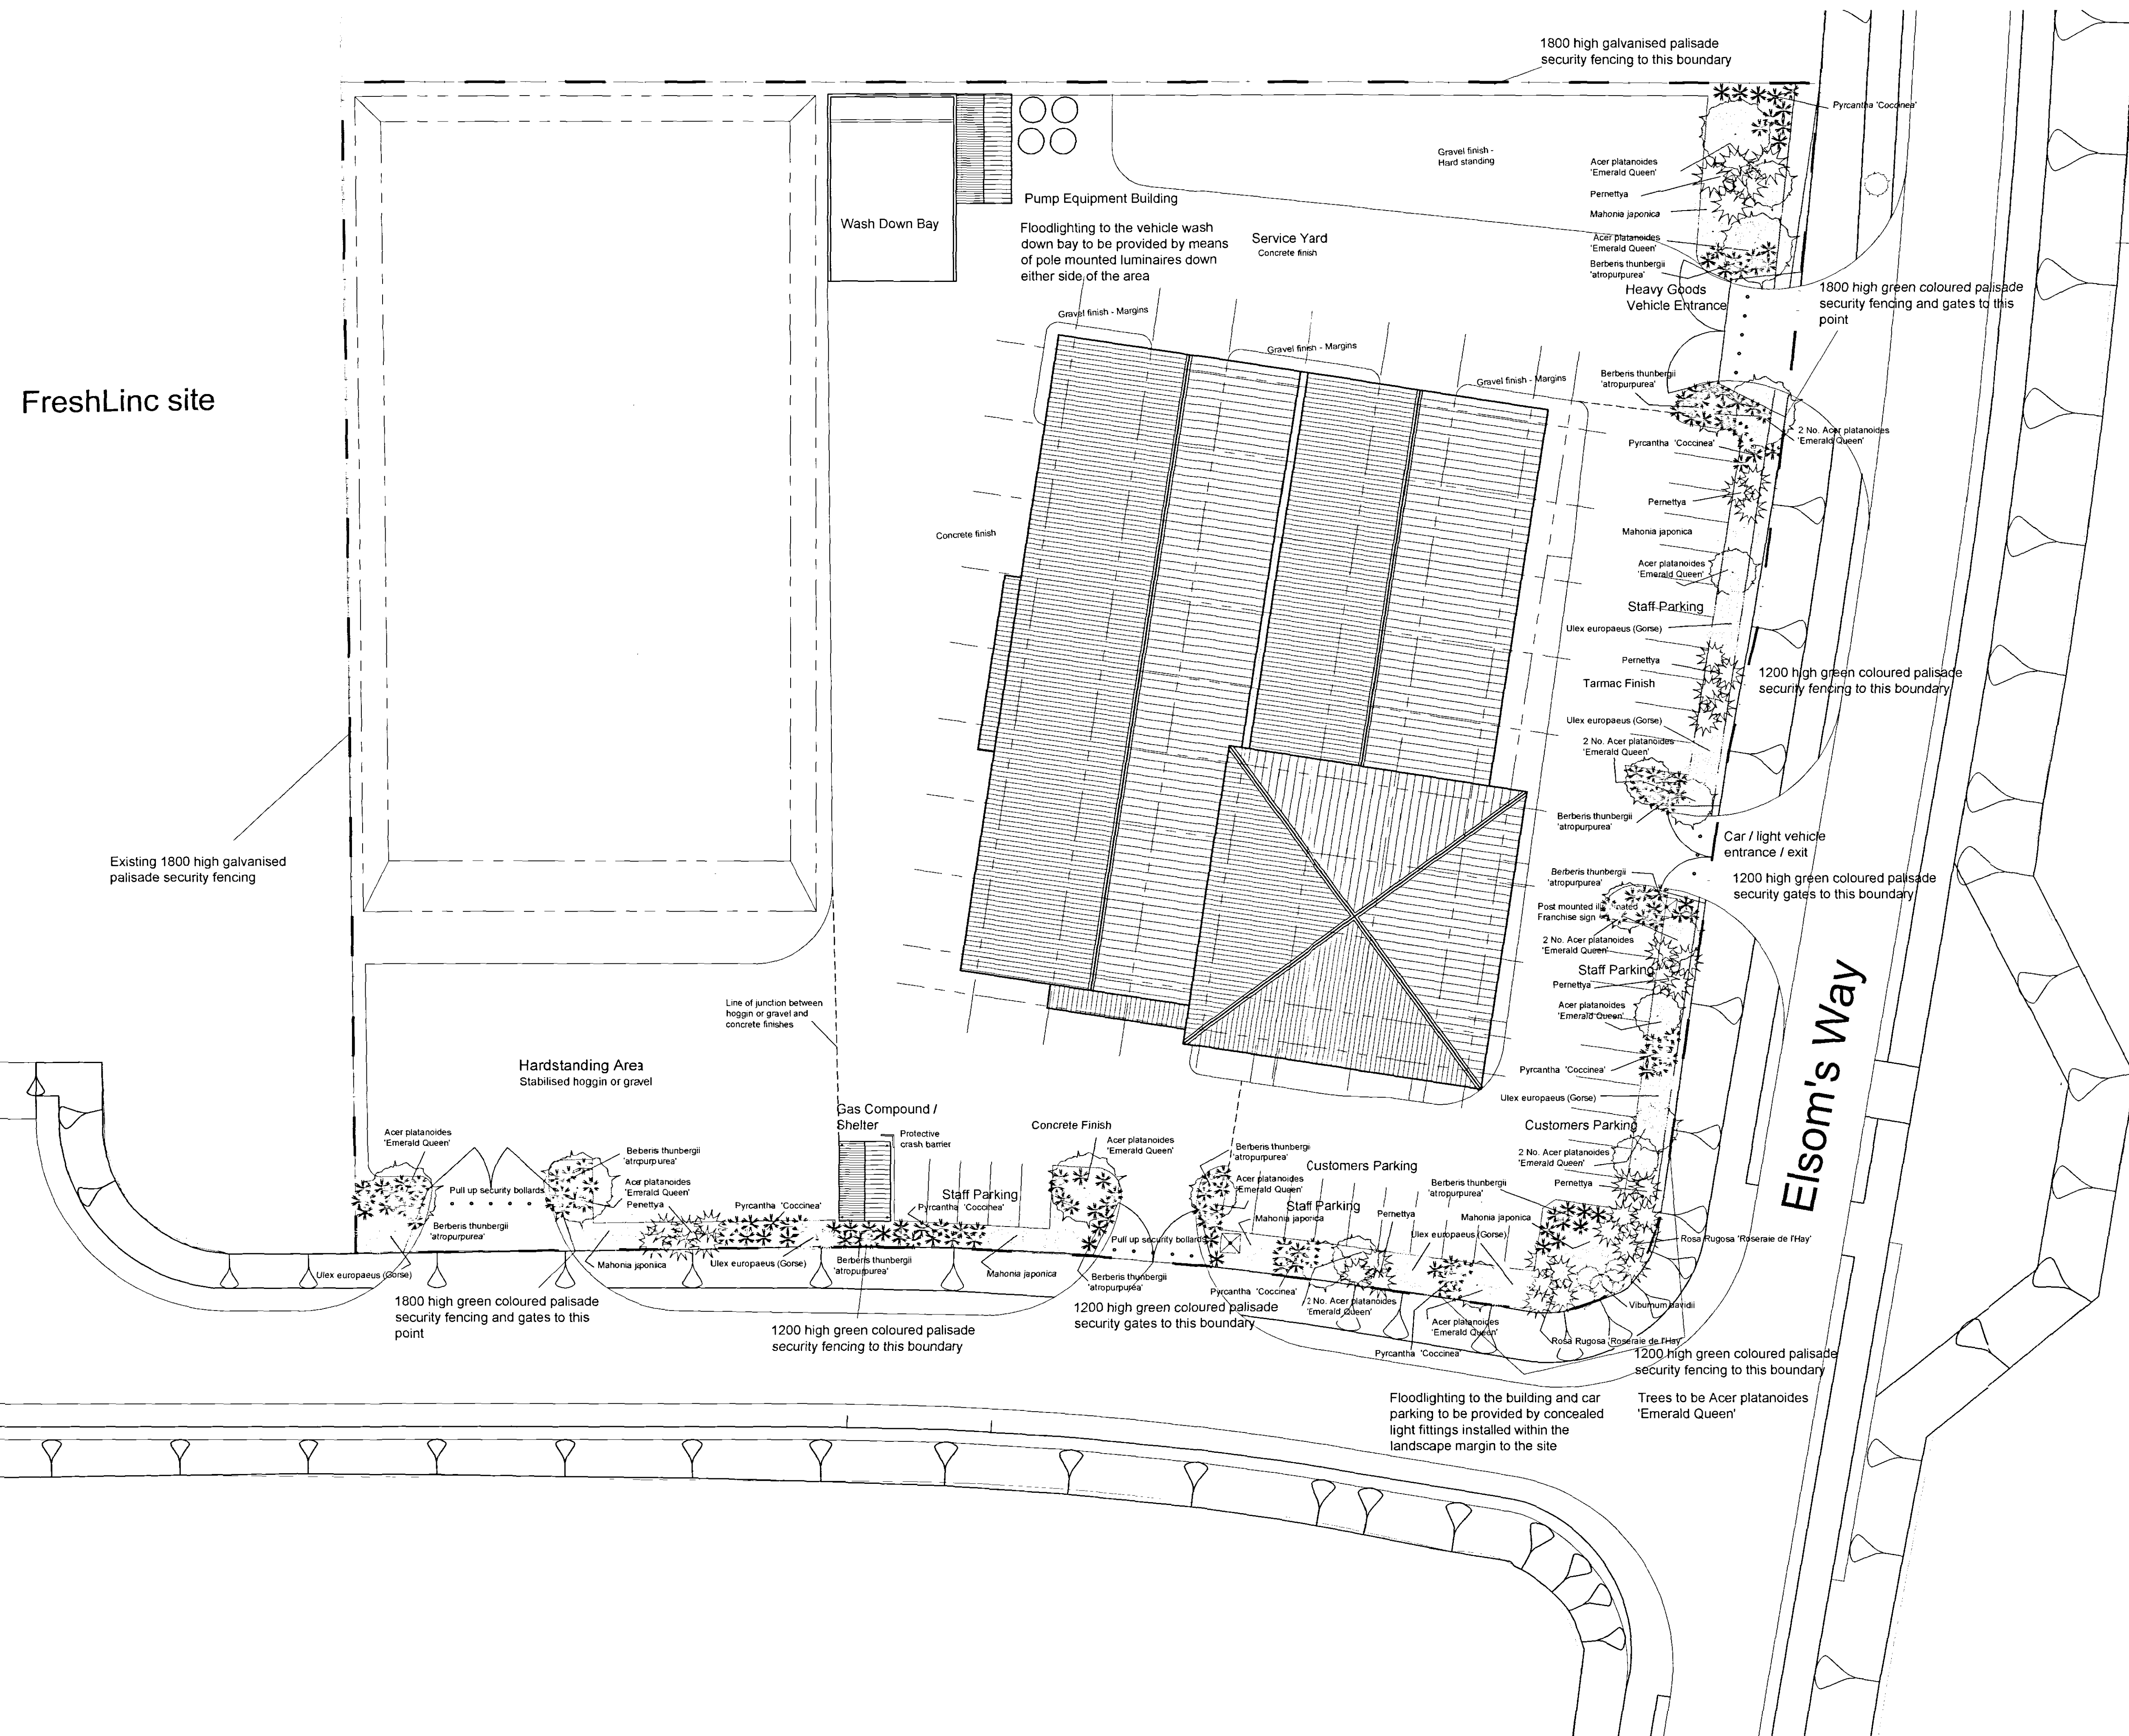

Planting

Planting to be at the rate of 3 no. plants per square metre using pot grown plants (3 litre pots)

Ground to be fully prepared and a layer of weed suppressant fabric to be laid over the ground and finished on top with min. 50 mm thickness of bark mulch.

Ground cover planting to be carried using Hedera Helix 'Hibernica' at the rate of 5 no. plants per sq metre.

Trees to be 'Standard' trees

SHDC
Planning & Development
15 SEP 2005
Ref: 1287105

DETERMINED
PLAN

DC ARCHITECTURAL SOLUTIONS LIMITED
ARCHITECTURAL AND PLANNING SERVICES
26, SOUTHGATE, SLEAFORD, LINCOLNSHIRE, NG34 7RY
TEL NO. 01529 309611, FAX NO. 01529 309612
E-mail - dcarchitectural@btconnect.com

Client: G and J Peck Limited
Project: Proposed Showroom and Workshop

Drawing Title: Landscaping Plan
Scale: 1:250
Date: Aug 05
Drawing number: DC017:P:43
Revision: 1
Checked: CPD