


Read in conjunction with Landscaping
schedule for details

Do Not Scale This Drawing

 SL 6No x RLK11505 Column
 MTD @ 8m

 WL 14No x FEA1505DS BLQ
 MTD @ 6m

All to be installed to manufacturers details and specifications

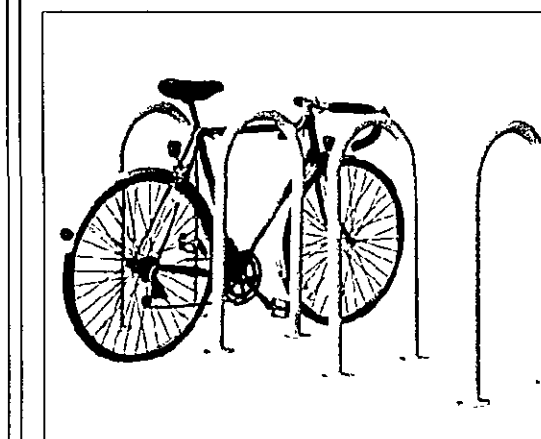

U CH Cycle holders to manufacturers details and specifications


K	16.12.08	Units 6-10 & Road Updated	LPC	SC
J	12.12.08	Gravelled area added to unit one	LPC	SC
H	29.10.08	Landscaping Scheme added	LPC	SC
G	10.09.08	Cycle rack positions and unit 11 road access points altered	LPC	SC
F	27.08.08	Drawing status revised	JJI	
E	24.07.08	Boundary details & cycle holders added	LPC	SC
D	23.06.08	External lighting added	LPC	SC
C	16.05.08	Revised to structural engineers details & specifications	LPC	SC
B	01.05.08	Unit 11 revised	LPC	SC
A	02.10.07	Units updated from latest plans	DTW	SC
Rev	Date	Description	Drawn	Checked

Drawing Status

Tender

Tender	Comment
--------	---------

Construct

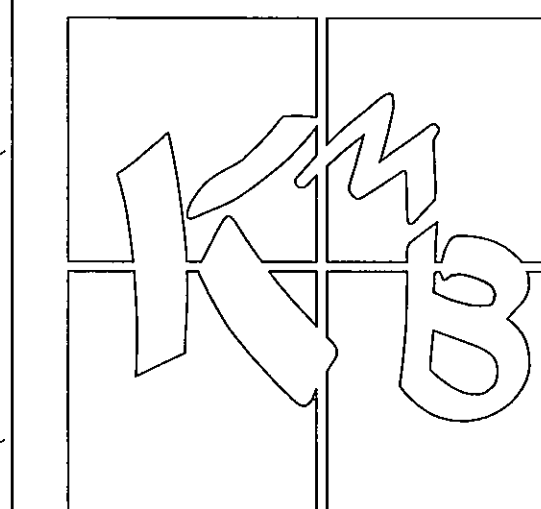

- Quantity Surveying
- Project Management
- Architecture
- Planning Supervision

7	PROJECT TITLE
---	---------------

Proposed Industrial Estate
Plot 4, The Business Park
Warden Tree Lane
Pinchbeck

CLIENT	DBM PROPERTIES LTD
--------	--------------------

DRAWING TITLE
Proposed Site Plan

SCALE	DATE
1:200 @ A1	August 2007

DRAWN BY LAC		CHECKED BY SC	DRAWING No. 300/1443- 140
-----------------	--	------------------	------------------------------

The Old Bake House, Kirton, Lincolnshire, PE20 1EH
t: 01205 724016 f: 01205 723631 e: Kmb@kmb-ltd.co

