


Read in conjunction with structural engineers drawings

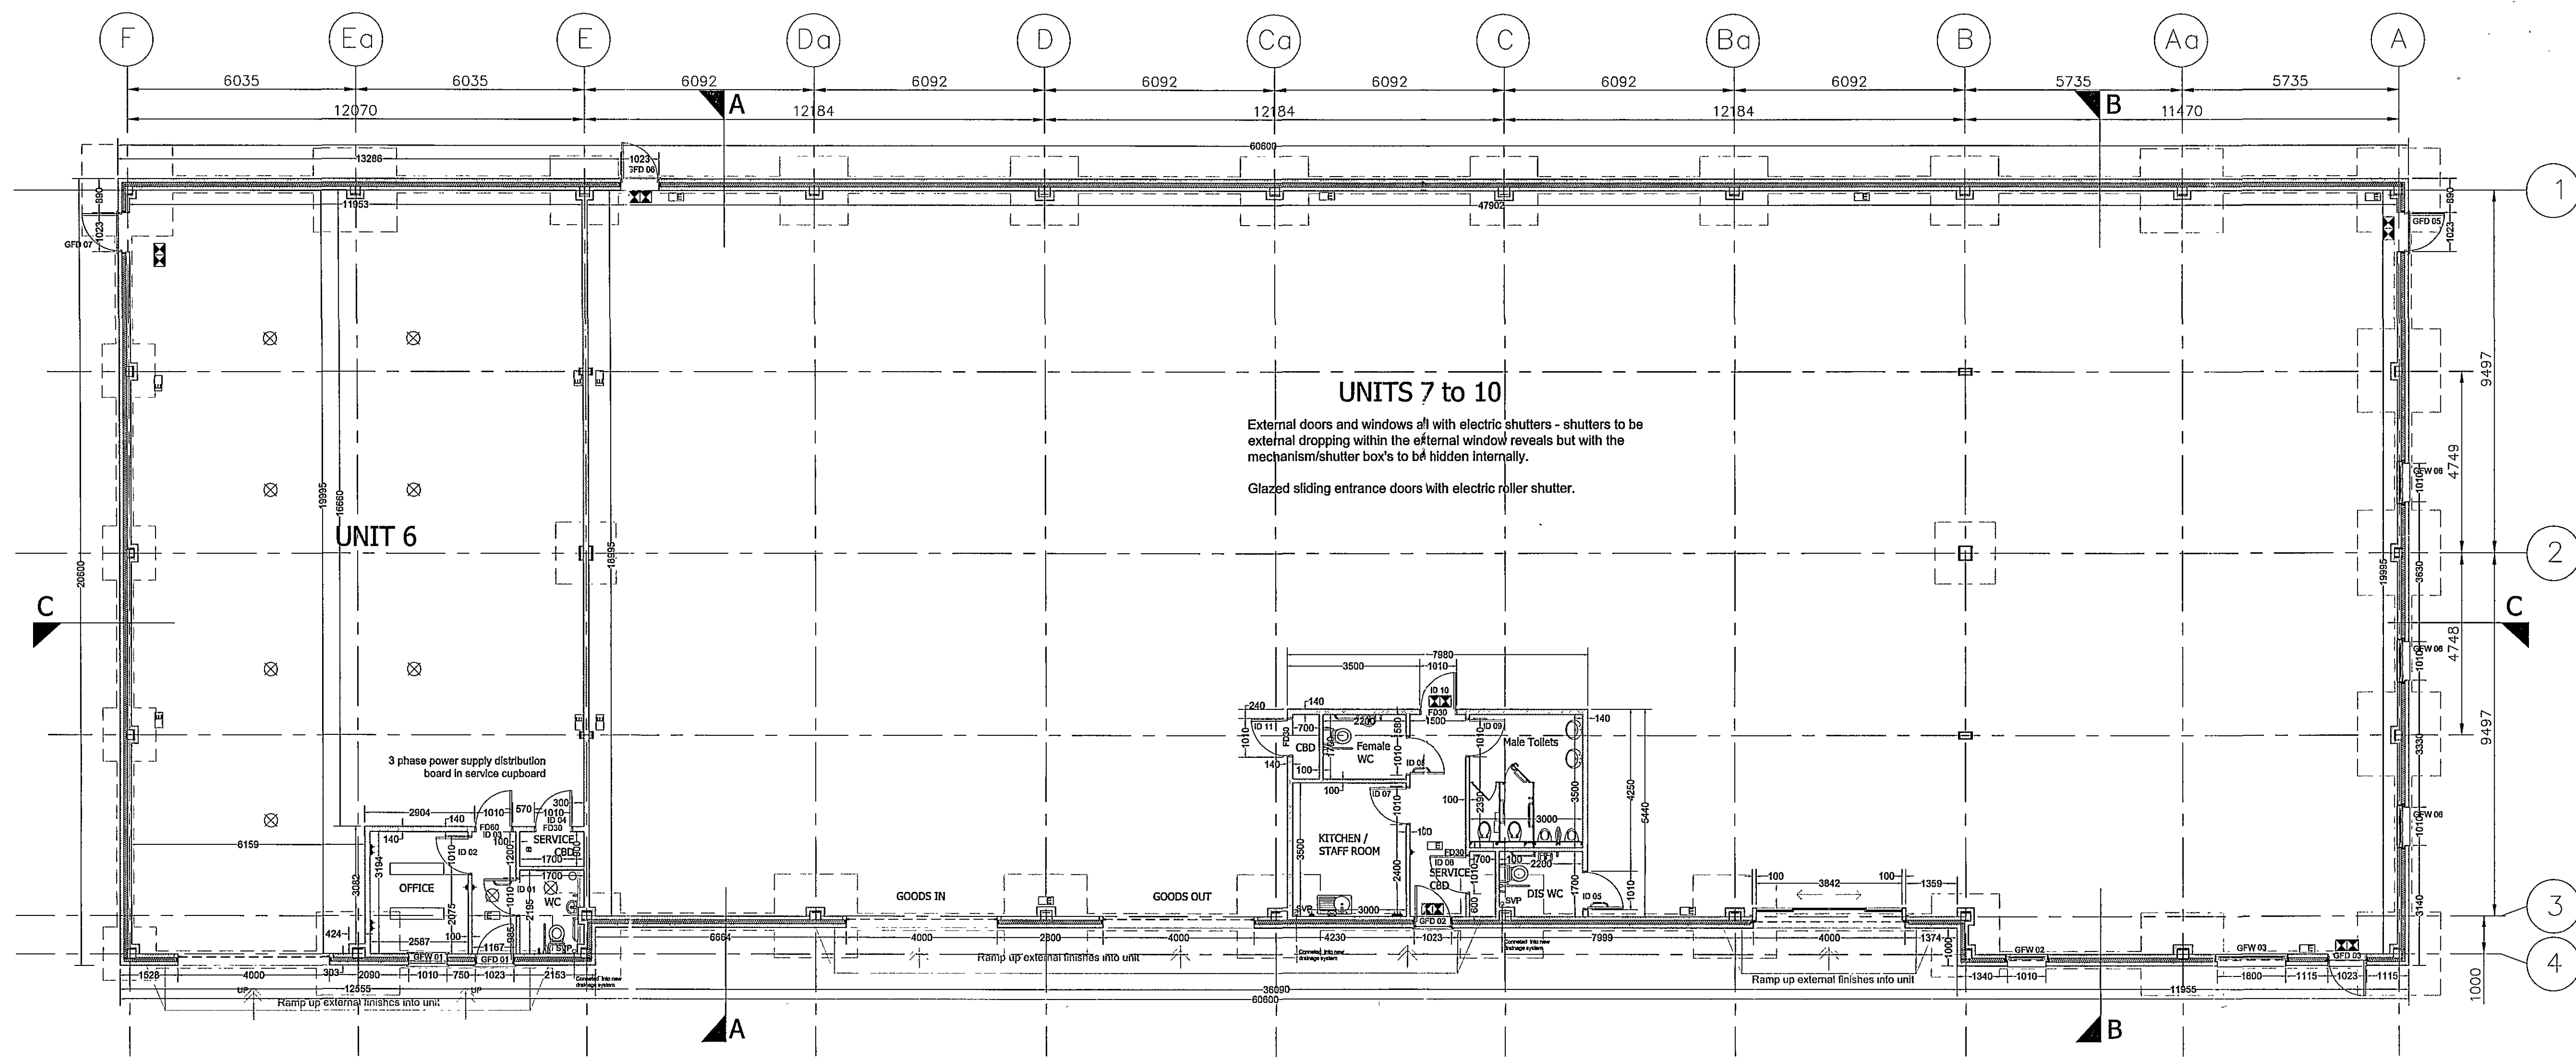

Units 6-10 Layout Plan

Copyright KMB Ltd.
Do Not Scale This Drawing

- non maintained emergency exit signage
- non maintained emergency lighting
- Double socket
- Double socket - under worktops
- Single socket
- single socket - under worktops

MATERIALS COLOURS

ROOF CLADDING
Trisomet Corus Panel - Light Grey = Goosewing - BS 10A05

WALLS CLADDING
Trimawall Corus Panel - Light Grey = Goosewing - BS 10A05
Trisomet Corus Panel - Dark Grey = Merlin Grey - BS 18B25


RAINWATER GOODS
Gutters - Light Grey = Goosewing - BS 10A05
(to match roof colour)
Down Pipes - Light Grey = Goosewing - BS 10A05
(to match roof colour)

WINDOWS
Dark Grey - Dark Grey = Merlin Grey - BS 18B25

EXTERNAL DOORS
Dark Grey - Dark Grey = Merlin Grey - BS 18B25

ROLLER SHUTTERS
Dark Grey - Dark Grey = Merlin Grey - BS 18B25

C	16-12-08	Sections & elevations removed	LPC	SC
B	10-12-08	Alterations to layout	LPC	SC
A	29-09-08	Alterations to layout	LPC	SC
Rev	Date	Description	Drawn/Check'd	
Amendments				
Drawing Status				
Tender			☐	
Approval			☐	
Preliminary			☐	
Planning Drawing			☒	
Building Regulations			☐	
Construction			☐	

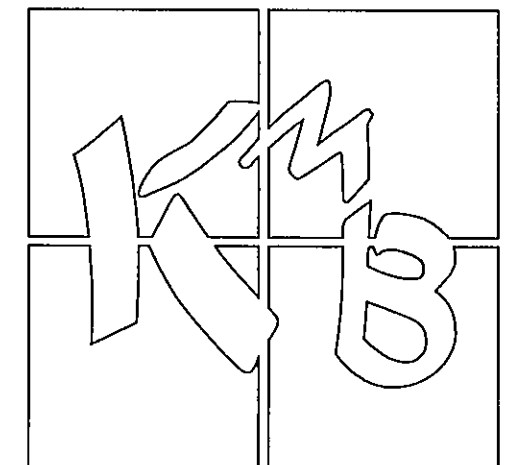

22 DEC 2007
129/108

DETERMINED
PLAN

Quantity Surveying	Architecture
Project Management	Planning Supervision
PROJECT TITLE	
Proposed Industrial Estate Plot 4, The Business Park Warden Tree Lane, Pinchbeck	
CLIENT	
DBM Properties Ltd.	
DRAWING TITLE	
Units 6-10 Layout Plan	
SCALE	DATE
1:100 @ A1	September 2007
DRAWN BY	CHECKED BY
LPC	SC
DRAWING NO.	REV
300/1443-300	C
The Old Bake House, Kirtton, Lincolnshire, PE20 1EH t: 01205 724016 f: 01205 723631 e: kmb@kmb-ltd.co.uk	