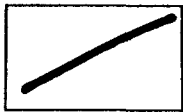


PROPOSED FOOTPATH / CYCLEWAY
WARDENTREE LANE SPALDING

SITE PLAN

SCALE 1:1250

-  LAND IN SHDC OWNERSHIP
-  LINE OF PROPOSED 3M WIDE FOOTPATH / CYCLEWAY
-  1.5M HIGH BUNDING + ADDITIONAL PLANTING
-  APPROXIMATE POSITION OF HAWTHORN TREES / BUSHES TO BE REMOVED

Ref: 1292/97

PLAN B

Bl

Tank

RAIN BACKFILLED WITH SOIL
AND VEGETATION REMOVED

RAIN SEEMINGLY
FILLED IN PAST

FROM THIS POINT ON
RAIN SHOULD NOT HAVE
BEEN FILLED

IN THIS AREA
RAIN SHOULD BE
BACKFILLED WITH
POURED CONCRETE
HARD CORE

14/1/08

Factory

Drain

Drain

HAWTHORN

El Sub Sta

Filling Station

BENNER ROAD