

Key for Plants

- Philadelphus 'Belle Etoile'
- Mahonia japonica
- Choisya ternata
- Hebe 'Mrs Winder'
- Bergenia cordifolia 'Purpurea'
- Potentilla 'Gibsons Scarlet'
- Miscanthus sinensis 'Morning Light'
- Lavandula angustifolia 'Hidcote'
- Phorium 'Yellow Wave'
- Pachysandra terminalis
- Viburnum bodnantense 'Dawn'
- Stipa gigantea
- Magnolia stellata

Indicates area of 600mm high knee rail fencing

Indicates area of 1800mm high close boarded fencing (to be erected around the perimeter of bin store & air con base units aswell).

COPYRIGHT
COPYRIGHT OF THIS DRAWING BELONGS TO LINDUM GROUP LIMITED AND ITS SUBSIDIARY AND ASSOCIATED COMPANIES AND NO PART THEREOF MAY BE REPRODUCED OR UTILISED IN ANY WAY WHATSOEVER WITHOUT THE PRIOR WRITTEN CONSENT OF LINDUM. NO DIMENSIONS ARE TO BE SCALED FROM THIS DRAWING. USE MEASURED DIMENSIONS ONLY.

- 6m ROOT MOUNTED COLUMN WITH 2NO 250W SODIUM FLOOD LIGHTS
- 6m ROOT MOUNTED COLUMN WITH 1NO 250W SODIUM FLOOD LIGHT
- 6m FLANGE MOUNTED COLUMN WITH 2NO FIXED CCTV CAMERAS


Lighting will achieve a minimum average of 20 LUX

SHDC
Planning & Development
- 5 FEB 2009
Ref: 130108

AMENDED PLAN
Ref: A1

Key for Tree Planting

- (A) 7 x Sorbus Sheenwater Seedlings
- (B) 9 x Betula Pendula
- (C) 2 x Alnus Glutunosa
- (D) 6 x Crataegus Pauls Scarlet

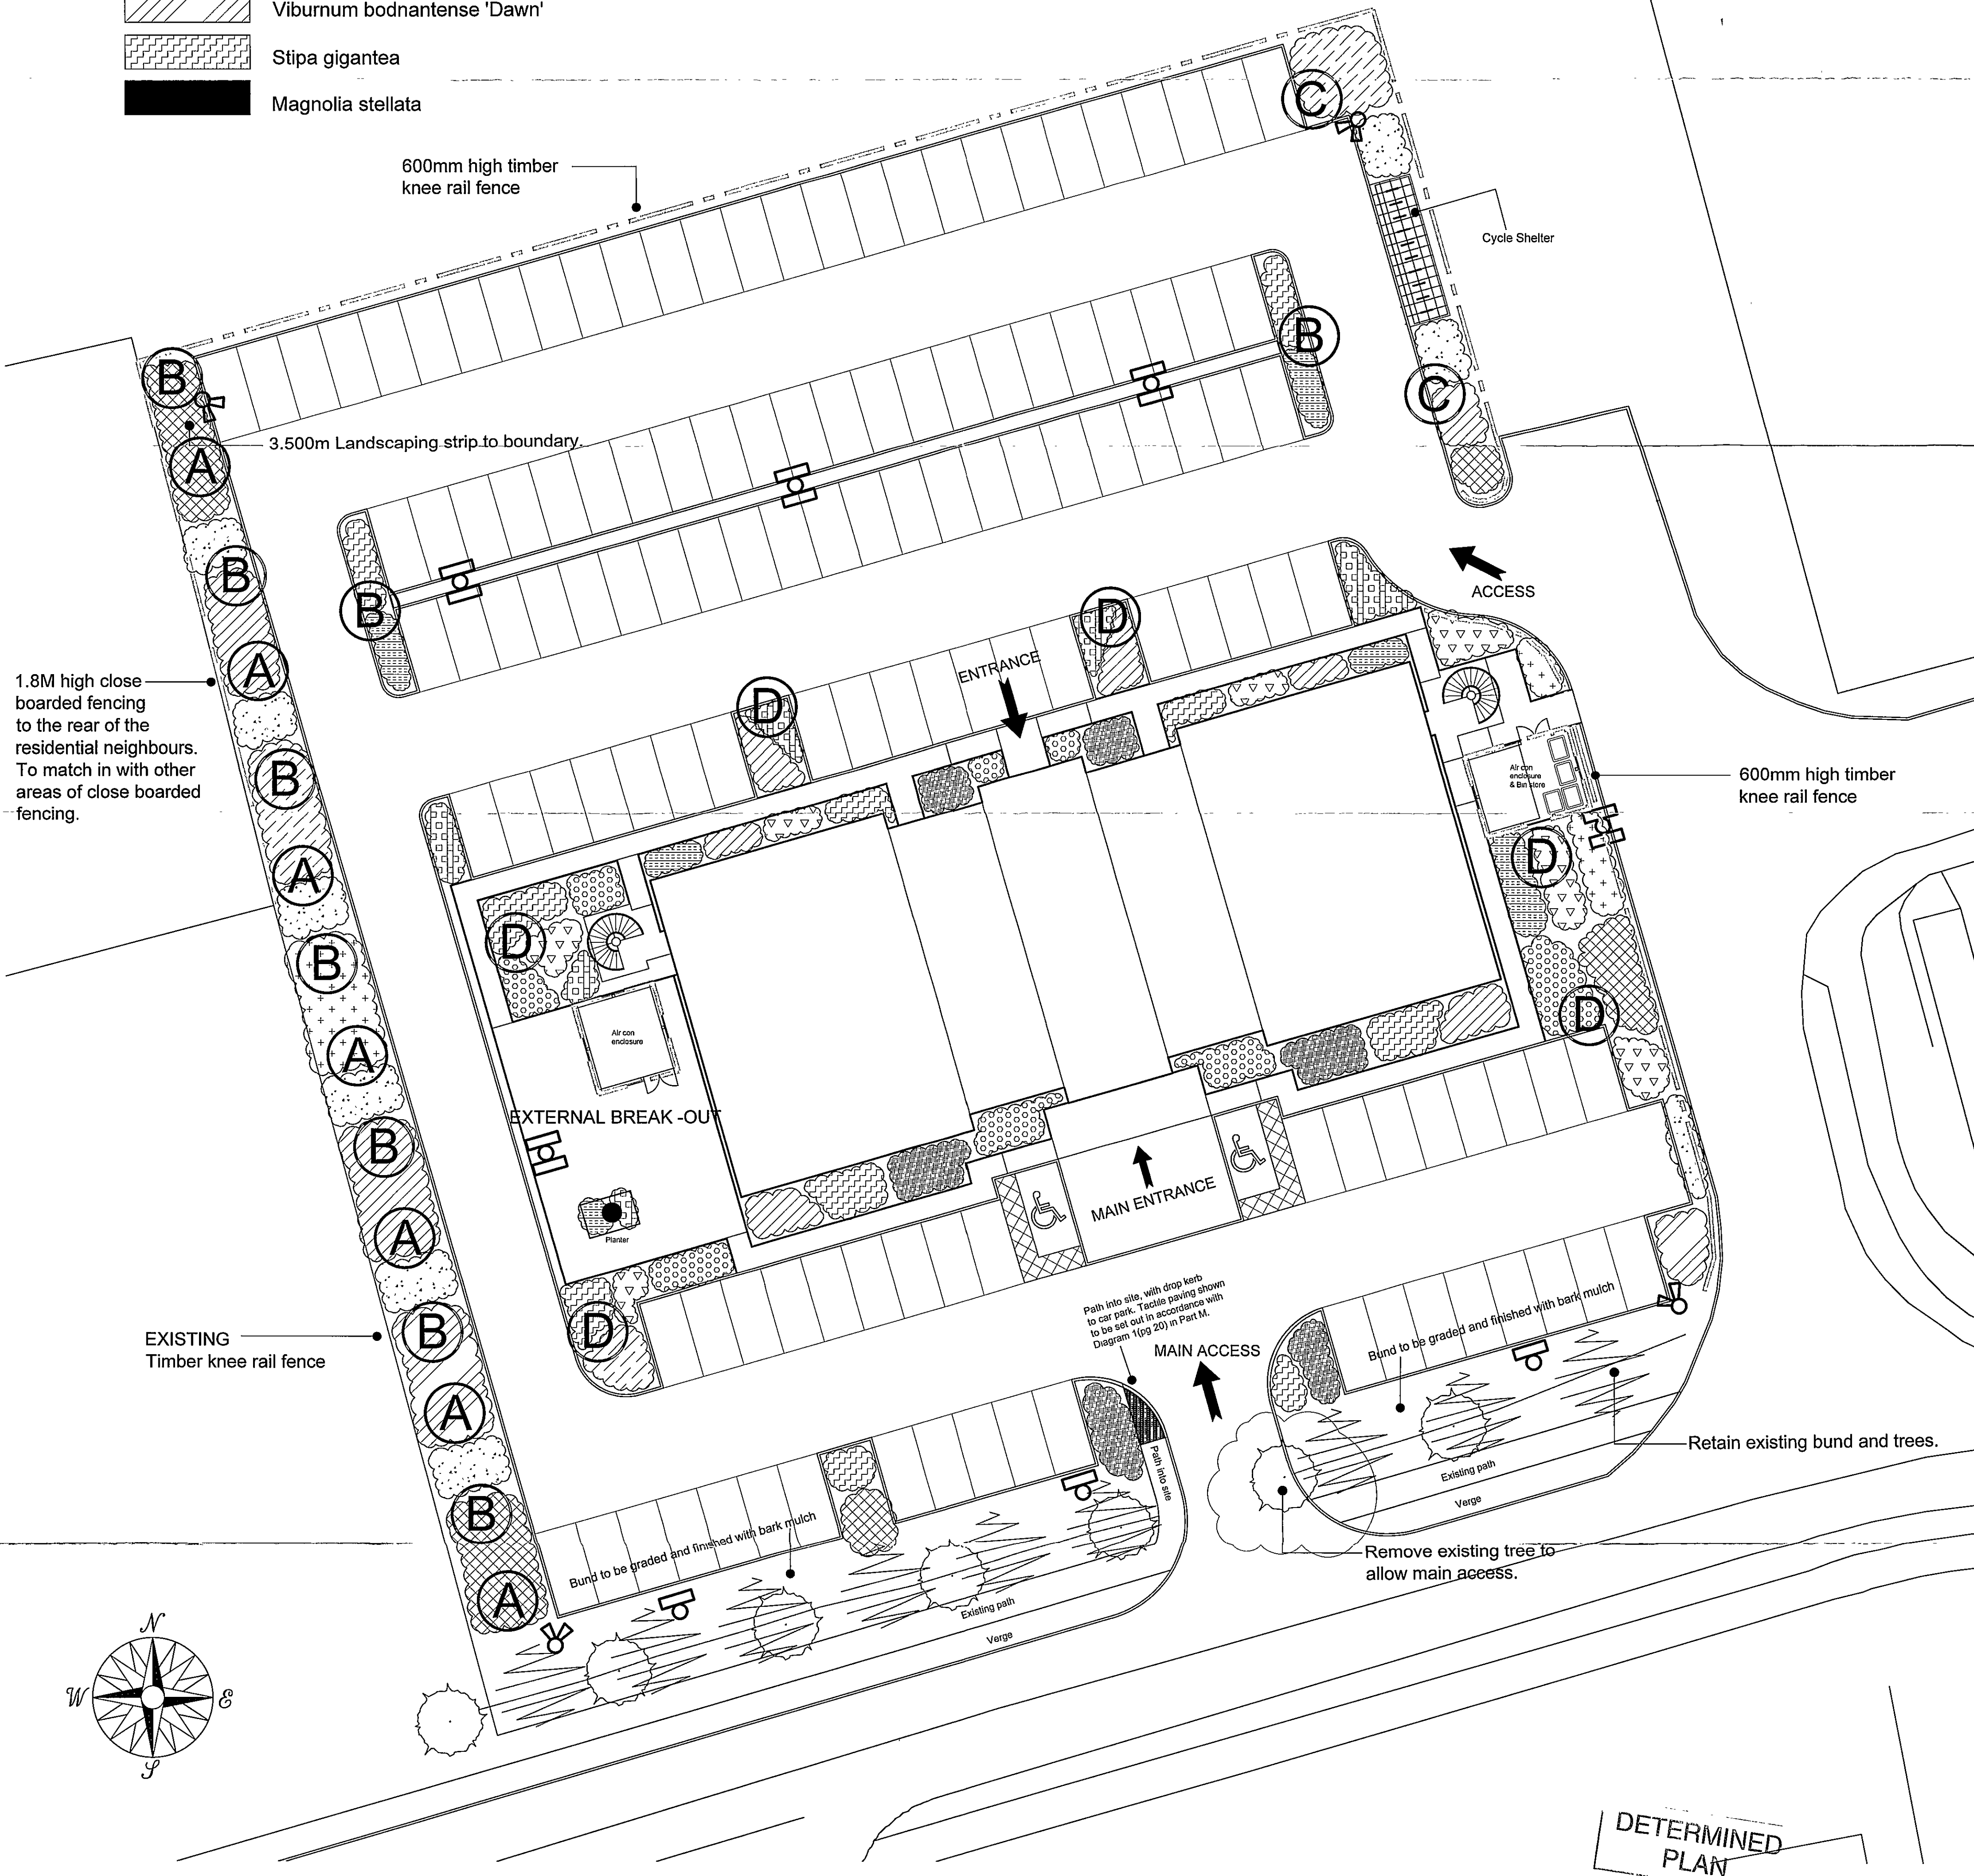

Rev B - 02/02/09 - Trees added to the scheme.
Rev A - 18/12/08 - Bollards omitted, West side fire escape platform increased very slightly, double gate to west side air con platform corrected to an 1800mm wide, and path edgings have been corrected.

Client Roythorne & Co	
Project New Office Development Enterprise Way Spalding, Lincolnshire	
Drawing Title Landscaping scheme	

Date 10th December 2008	Scale 1 : 200 @ A1
Drawn By Ryan Holmes	Client Ref
Drawing Number 25 / 0166 / 103	Revision B

Lindum Business Park, Station Road
North Hykeham, Lincoln LN6 3QX
Tel: (01522) 500300
Fax: (01522) 852221
E-Mail: design@lindumgroup.co.uk