




LOCATION PLAN
SCALE 1 : 1250
SCALE 1 : 1
Ordnance Survey, (c) Crown Copyright 2021. All rights reserved. Licence number 100022432

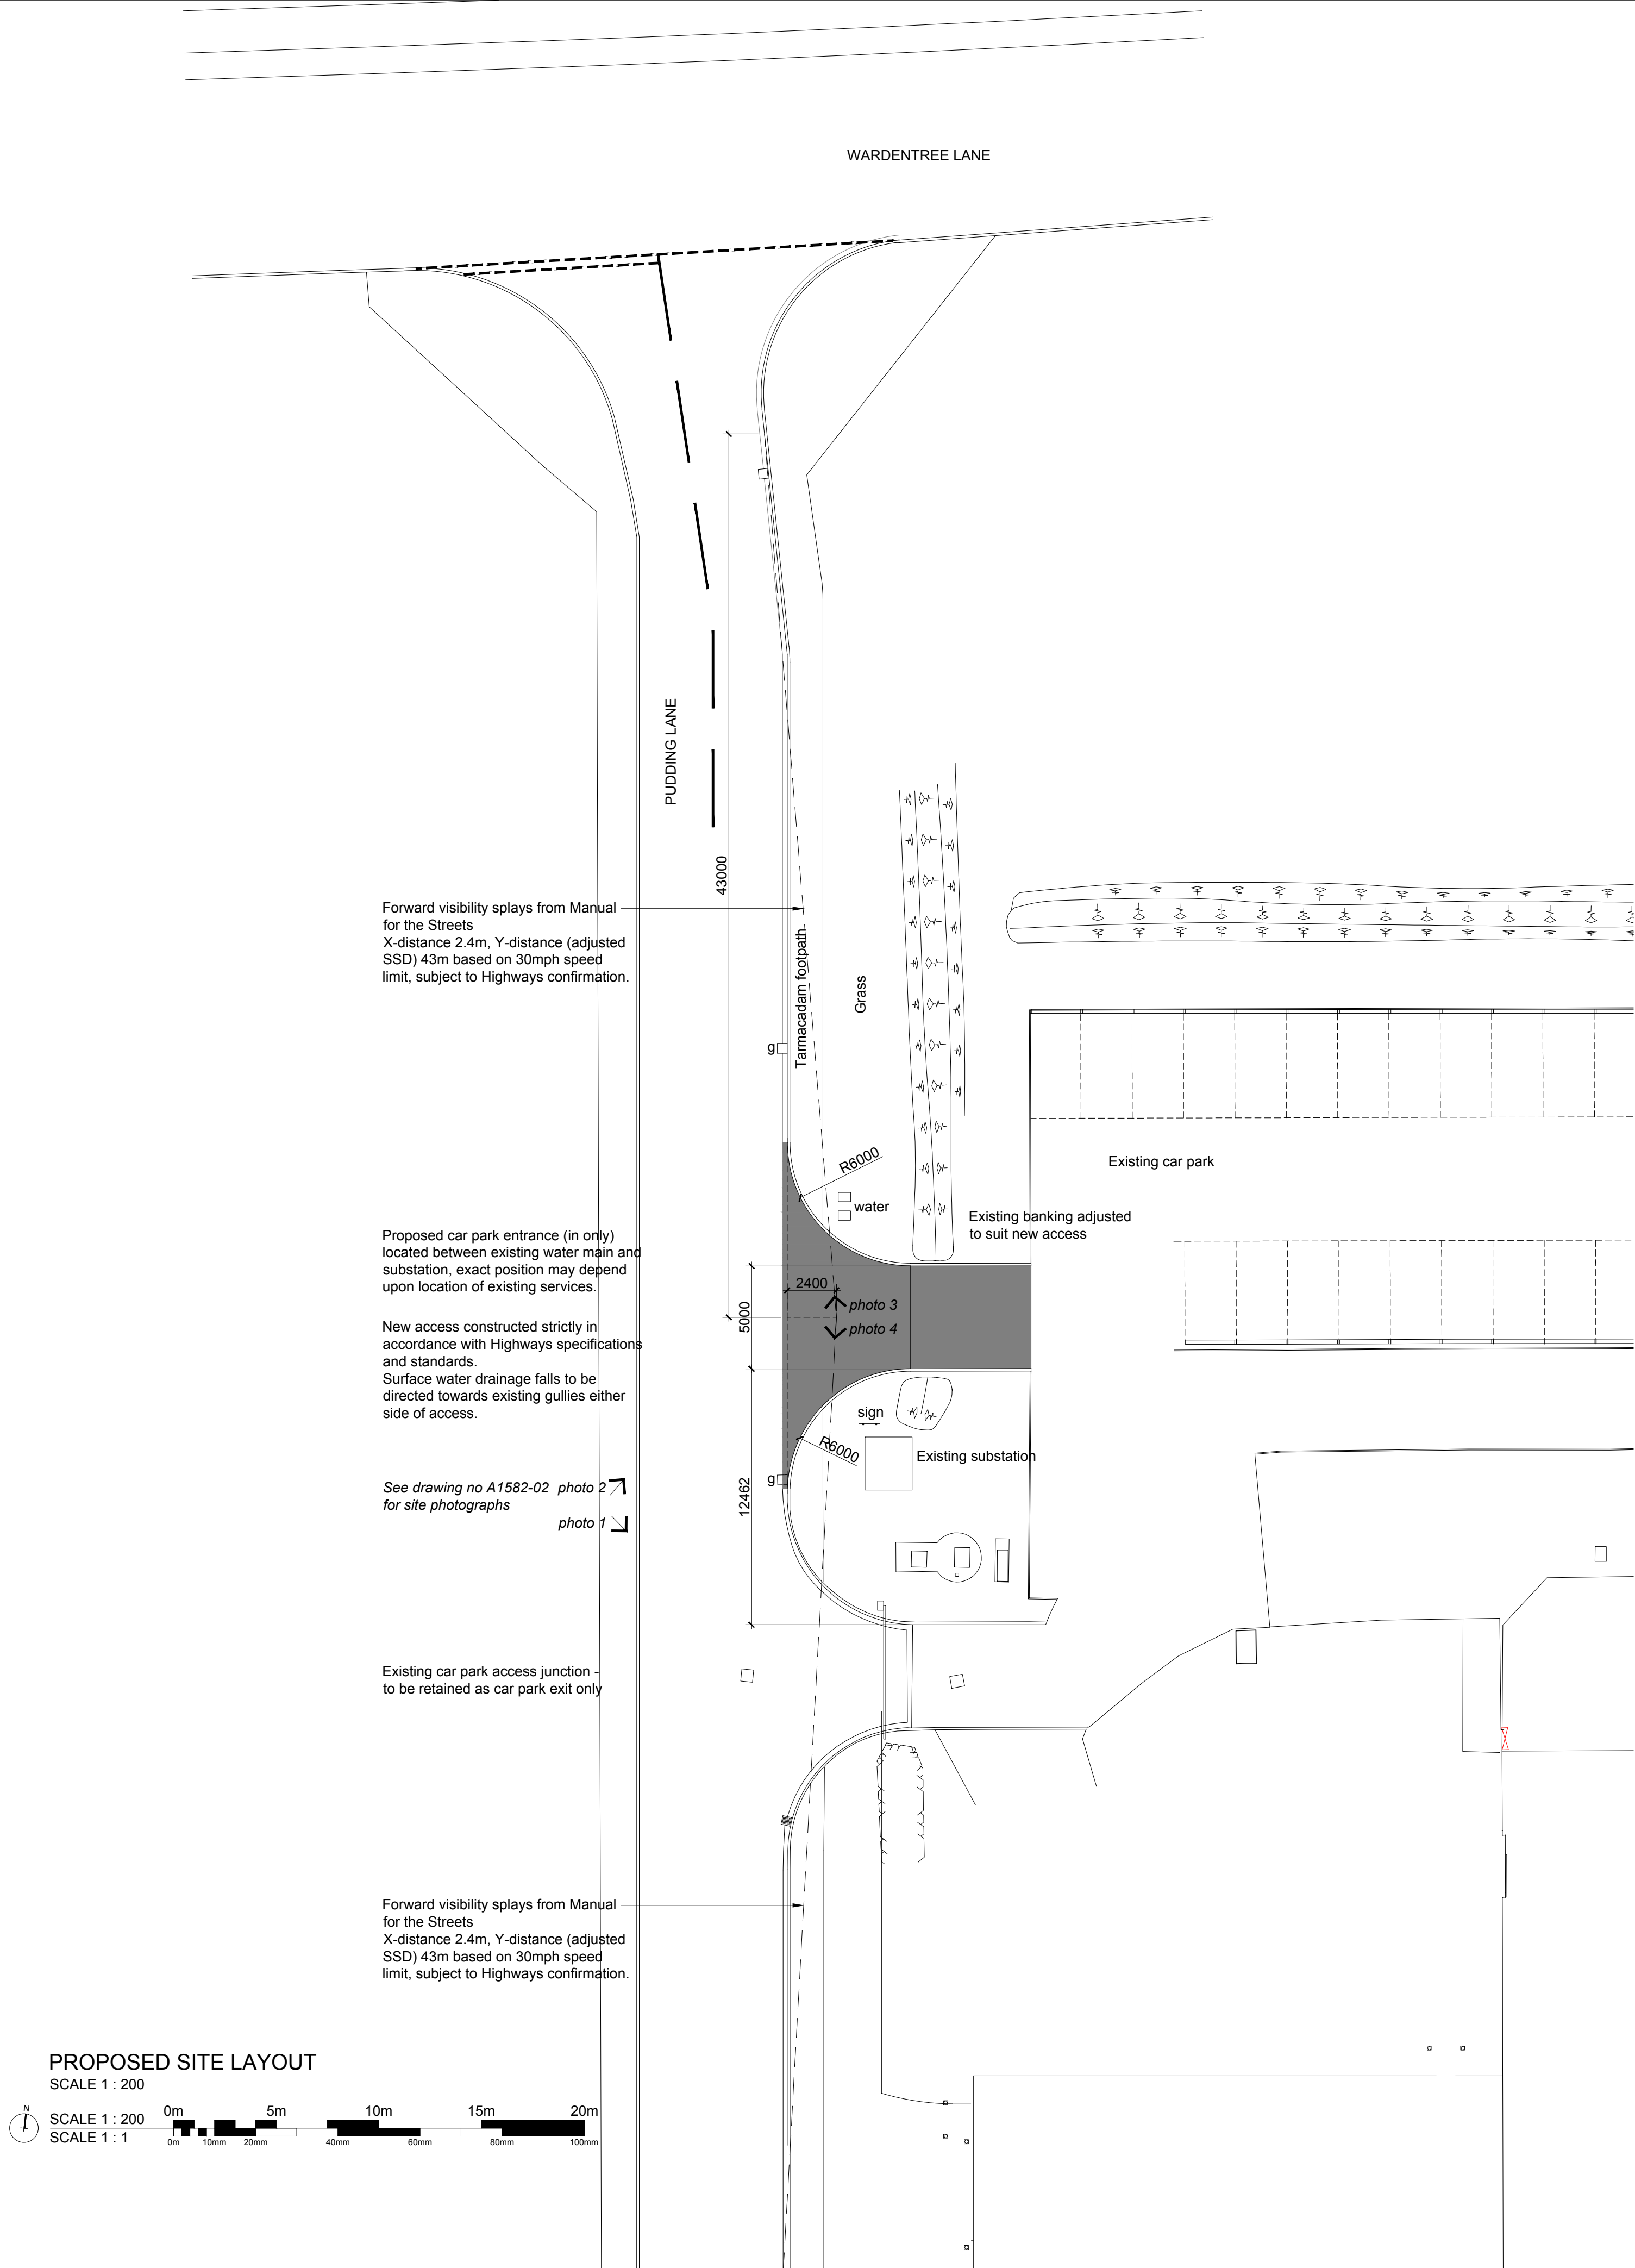

PROPOSED SITE LAYOUT
SCALE 1 : 200
SCALE 1 : 1

DO NOT SCALE THIS DRAWING. THE CONTRACTOR IS DEEMED TO HAVE CHECKED ALL DIMENSIONS ON SITE AND REPORT ANY DISCREPANCIES TO OGLESBY & LIMB LTD. THE CONTENTS OF THIS DRAWING ARE COVERED BY COPYRIGHT AND REMAIN THE PROPERTY OF OGLESBY & LIMB LTD. WRITTEN APPROVAL MUST BE OBTAINED FROM OGLESBY & LIMB LTD PRIOR TO DUPLICATION OR REPRODUCTION OF THIS DRAWING OR ITS CONTENTS. ANY DIMENSIONS NOT SHOWN ARE TO BE CHECKED AND AGREED WITH OGLESBY & LIMB LTD.

Ref.	Date	Description	Initial
Oglesby & Limb Ltd Chartered Architect Suite 1, Market Chambers 12 Market Place, Spalding, Lincs PE11 1SL Tel: 01775 761196 e-mail: design@o-l-ltd.co.uk			

Client:
J. O. Sims Ltd

Project:
Proposed vehicular access to car park

Drawing Title:
Access layout and location plan
PLANNING

Date:	Dec 2021	Scale:	as shown @ A1
Drawn by:	AP	Checked by:	AJO

Drawing Number:	Rev:
A1582-01	-