


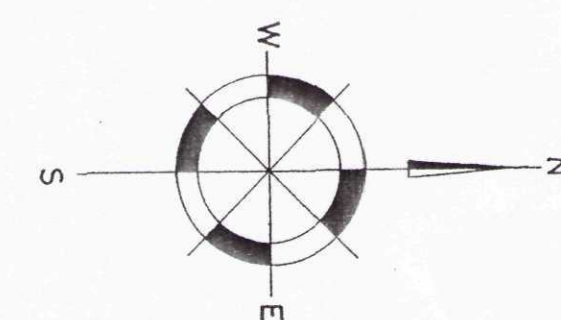

GUTTRIDGE SERVICES LTD

U-HAUL

LINGARDEN

2 Disabled Parking Spaces

BLUE GOWT DRAIN

Reservoir

WARDENTREE LANE

LEGEND

- 1.2m High Post & Wire Fence
- 1.2m High Post & Rail Fence
- 1.8m High Timber Boarded Fence
- 1.8m High Timber Panelled Fence
- Denotes Existing Trees & Hedges
- Denotes Indicative Trees & Hedges
- Denotes Existing Trees & Hedges To Be Removed

SEE SEPERATE DRAWING FOR LANDSCAPING DETAILS

Lighting Bollard

Bollard

TARMAC CAR PARK

TARMAC CAR PARK

TARMAC CAR PARK

1.8 m Galvanised m.s. Vertical Fence

30 Parking Spaces

Oil Tank

3m AWA Water Main Easement

5m Internal Drainage Board Easement

1.8 m Galvanised m.s. Vertical Fence

FRESH LINC

7.5m x 10m PLAN

22 DEC 2003
Ref 1354/03

DETERMINED PLAN

DATE	DESCRIPTION	BY	CHKD
31/10/03	EMENDMENTS ADDED AND GENERAL AMENDS	A	KB
22/10/03	DUE TO OFFICE INTERNAL AMENDS	A	KB

REVISIONS



Allison House, Banbury Close, West Elloe Avenue
Spalding, Lincs. PE11 2BS
Telephone (01775) 724701 Fax (01775) 762153
email: headoffice@allisonhomes.org
Allison Homes Eastern Limited is a Kier Residential company.

Project:
PROPOSED NEW OFFICES AT
WARDENTREE PARK, PINCHBECK.

Drawing Title:
SITE LAYOUT

Date:	31/10/03	Scales:	1:500
Reference No:		Drawn:	KB
Drawing No:	SL/01	Revision:	A

Do not scale directly from this drawing.
All discrepancies to be brought to the
attention of the above office.