
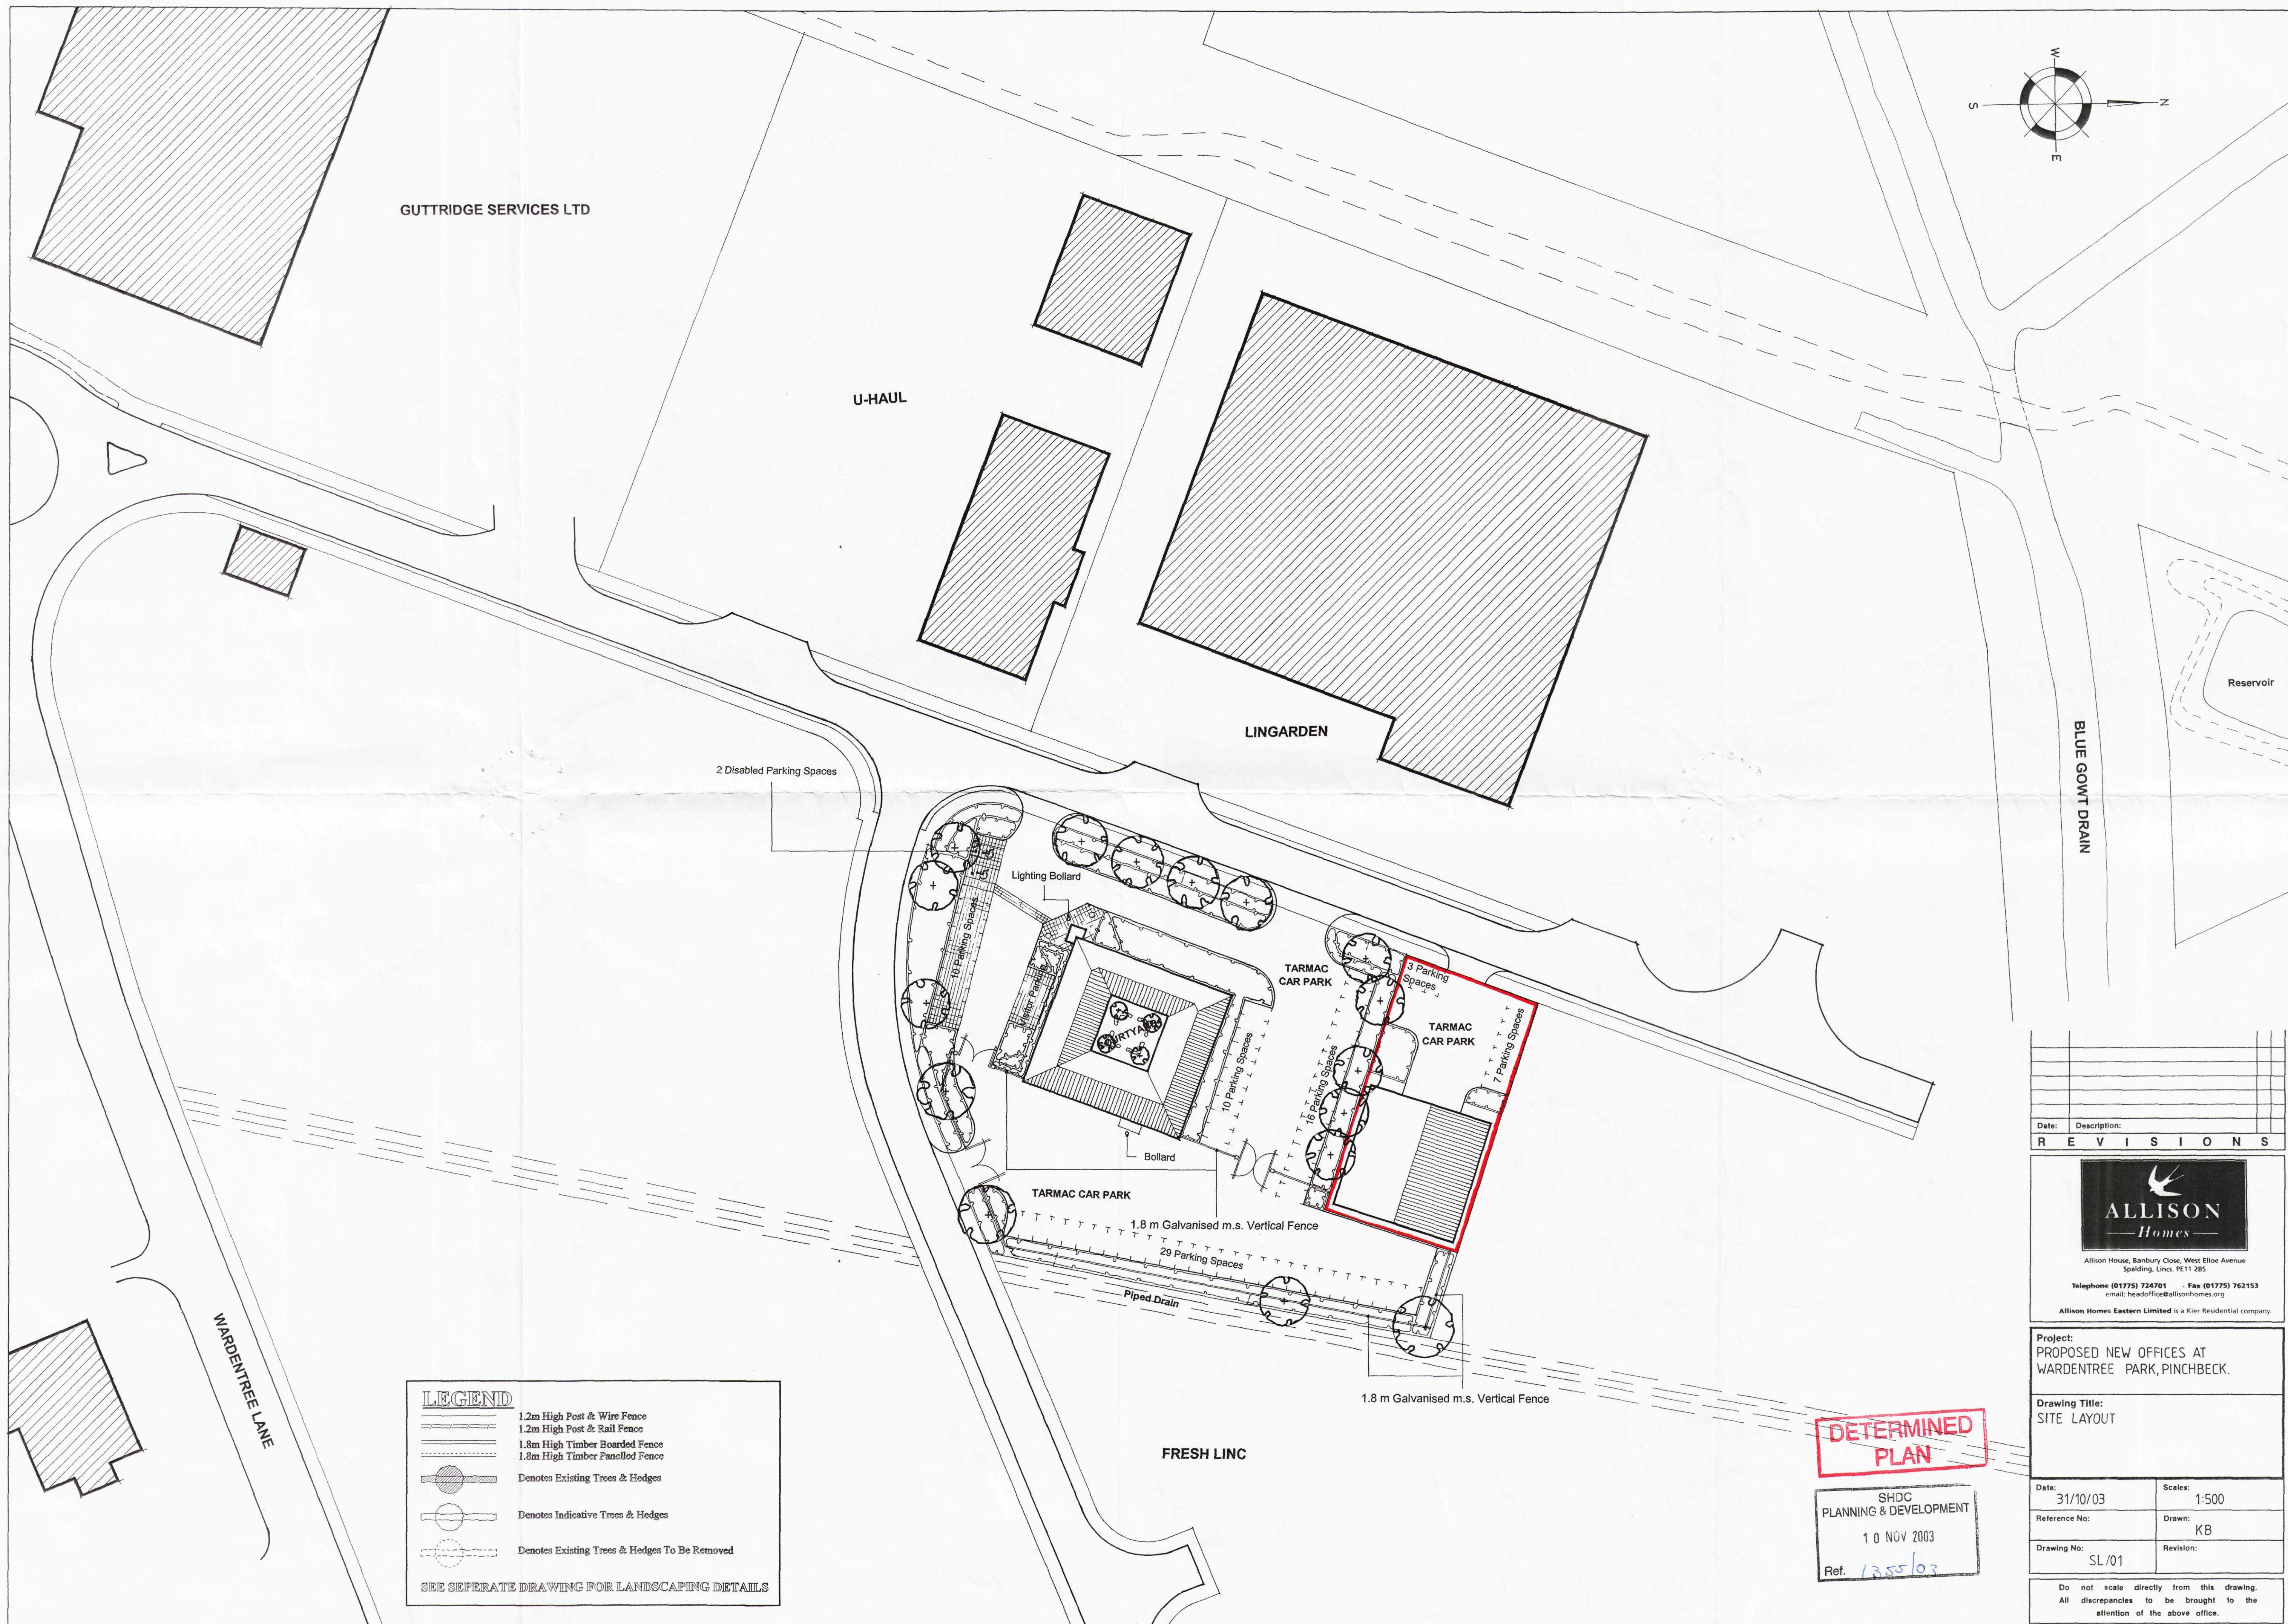


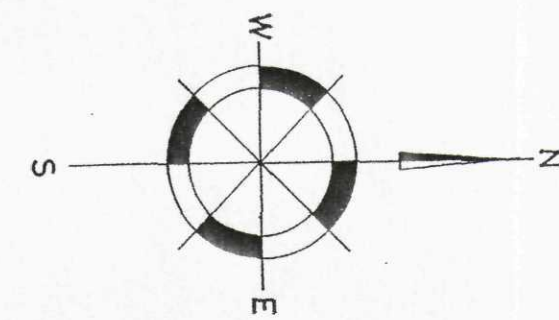

GUTTRIDGE SERVICES LTD

U-HAUL

LINGARDEN

2 Disabled Parking Spaces

Lighting Bollard

TARMAC CAR PARK

TARMAC CAR PARK

TARMAC CAR PARK

1.8 m Galvanised m.s. Vertical Fence

29 Parking Spaces

Piped Drain

1.8 m Galvanised m.s. Vertical Fence

FRESH LINC

WARDENTREE LANE

LEGEND

- 1.2m High Post & Wire Fence
- 1.2m High Post & Rail Fence
- 1.8m High Timber Boarded Fence
- 1.8m High Timber Panelled Fence
- Denotes Existing Trees & Hedges
- Denotes Indicative Trees & Hedges
- Denotes Existing Trees & Hedges To Be Removed

SEE SEPERATE DRAWING FOR LANDSCAPING DETAILS

Date: Description:
R E V I S I O N S



Allison House, Barbury Close, West Elloe Avenue
Spalding, Lincs. PE11 2BS
Telephone (01775) 724701 Fax (01775) 762153
email: headoffice@allisonhomes.org

Allison Homes Eastern Limited is a Kier Residential company.

Project:
PROPOSED NEW OFFICES AT
WARDENTREE PARK, PINCHBECK.

Drawing Title:
SITE LAYOUT

Date:
31/10/03

Scales:
1:500

Reference No:

Drawn:

Drawing No:

Revision:

Do not scale directly from this drawing.
All discrepancies to be brought to the
attention of the above office.

**DETERMINED
PLAN**

SHDC
PLANNING & DEVELOPMENT

10 NOV 2003

Ref. 1355/03