

PLANTING SCHEDULE

TREES

No.	Ref.	Species	Size / specification	Planting centres (m)
10	FR	Fraxinus – angustifolia 'Raywood'	Heavy Standard 12-14cm girth / 175-200cm height	4
1	SA	Sorbus aucuparia	Feathered 1x / 200-250cm height	5 (from building)

SHRUBS


No.	Ref.	Species	Size / specification	Planting centres (mm)
65	CA	Cornus alba 'Sibirica'	3L container / 60-80cm height, min 4 breaks	1000
20	C	Cotoneaster horizontalis	3L container / 30-40cm height, min 4 breaks	500
90	H	Hedera hibernica	2L container / 40-60cm Diameter	300
130	HM	Hypericum moserianum	3L container / 30-40cm height, min 7 breaks	300
95	POL	Prunus 'Otto Luyken'	3L container / 30-40cm height, min 3 breaks	500
15	P	Pyracantha 'Orange Charmer'	3L container / 60-80cm height, min 3 breaks	1000
90	RR	Rosa rugosa 'Alba'	3L container / 40-60cm height, min 3 breaks	700
95	VM	Vinca minor	2L container / 30-40cm Diameter	300

HEDGEROW

No.	Ref.	Species	Size / specification	Planting centres (m)
324	CM	Crataegus monogyna	Bare root 60-80cm, 1 + 1	3/m – double staggered row

NOTES: ALL AREAS OF NEW PLANTING

- 1) Cultivate planting areas to a depth of 300mm.
- 2) Tree and shrub areas to incorporate suitable, approved compost and topsoil.
- 3) All areas to have 50g / m² application of slow release fertiliser prior to mulching.
- 4) All areas to receive 75mm depth of medium grade bark mulch.
- 5) Secure all trees with a single, low softwood stake, taking care not to damage tree roots during installation. Ties are to be PVC strapping with rubber spacers.

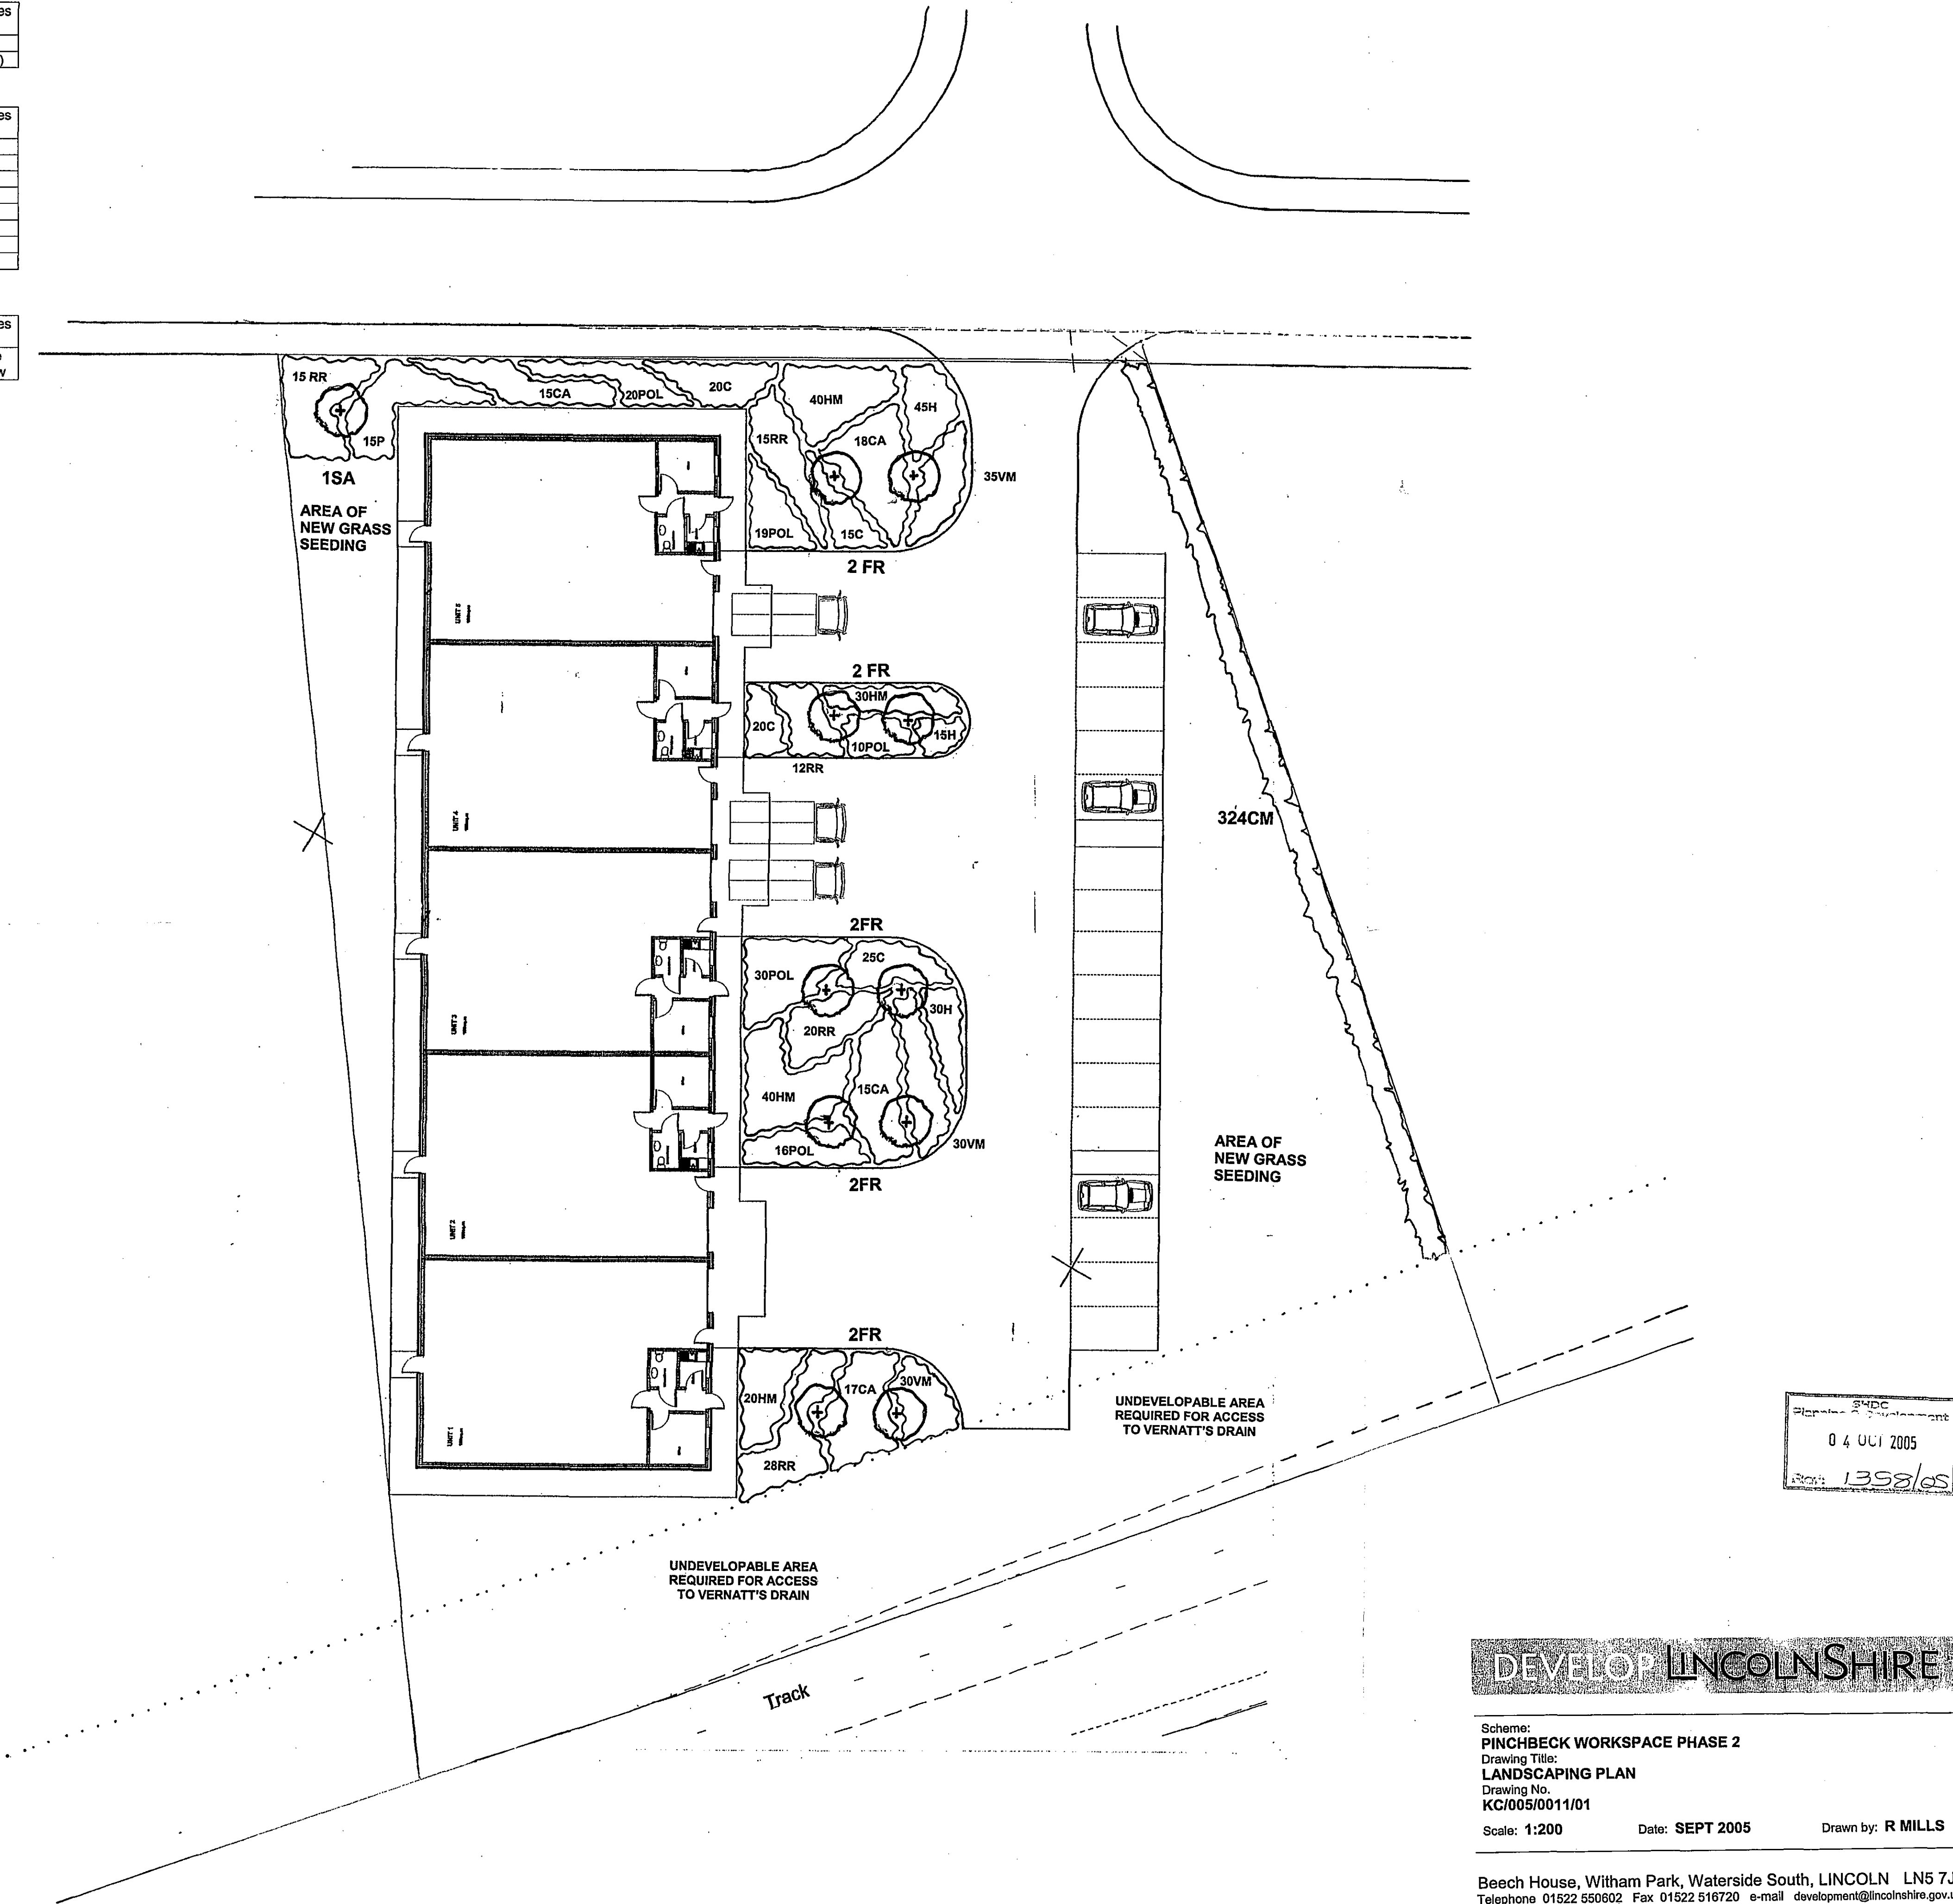

DEVELOPMENT LINCOLNSHIRE

Scheme:
PINCHBECK WORKSPACE PHASE 2
Drawing Title:
LANDSCAPING PLAN
Drawing No.
KC/005/0011/01
Scale: 1:200 Date: SEPT 2005 Drawn by: R MILLS

Beech House, Witham Park, Waterside South, LINCOLN LN5 7JH
Telephone 01522 550602 Fax 01522 516720 e-mail development@lincolnshire.gov.uk

DETERMINED
PLAN