



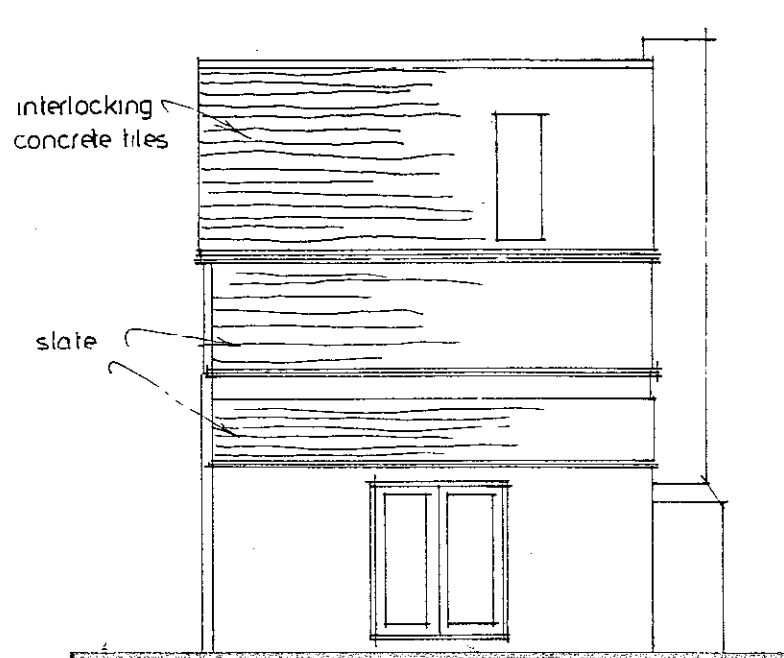


existing rear elevation 1:100

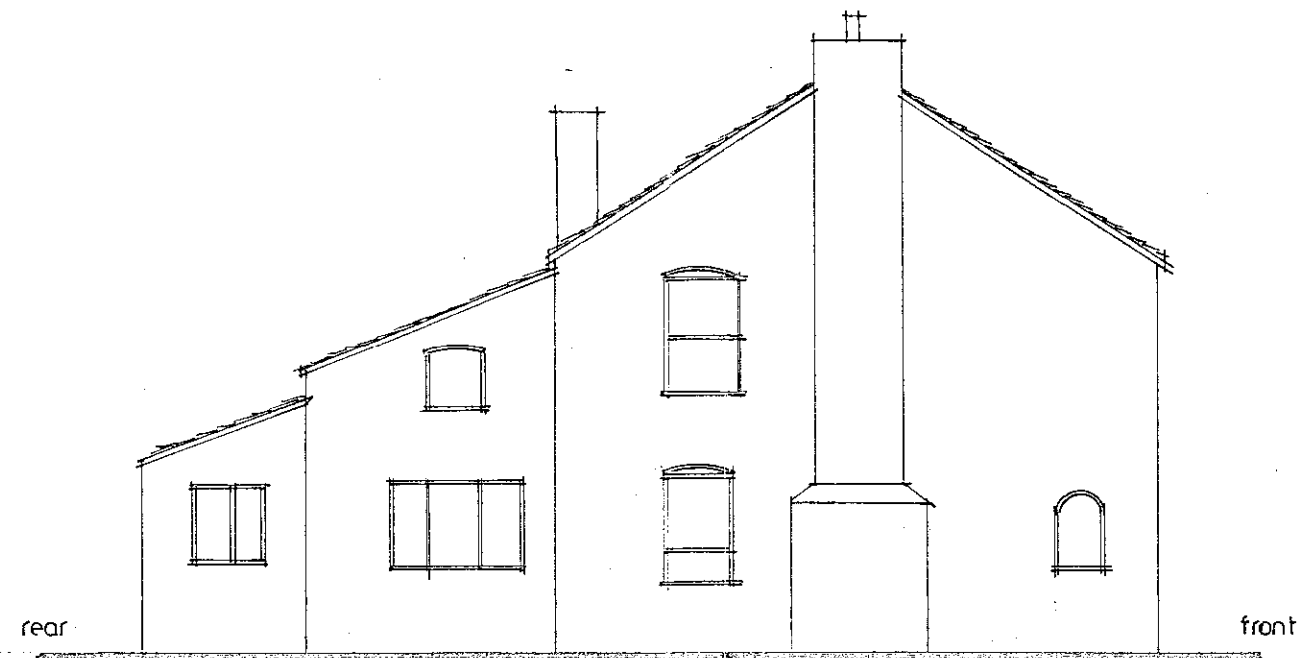


existing side elevation 1:100

DETERMINED
PLAN

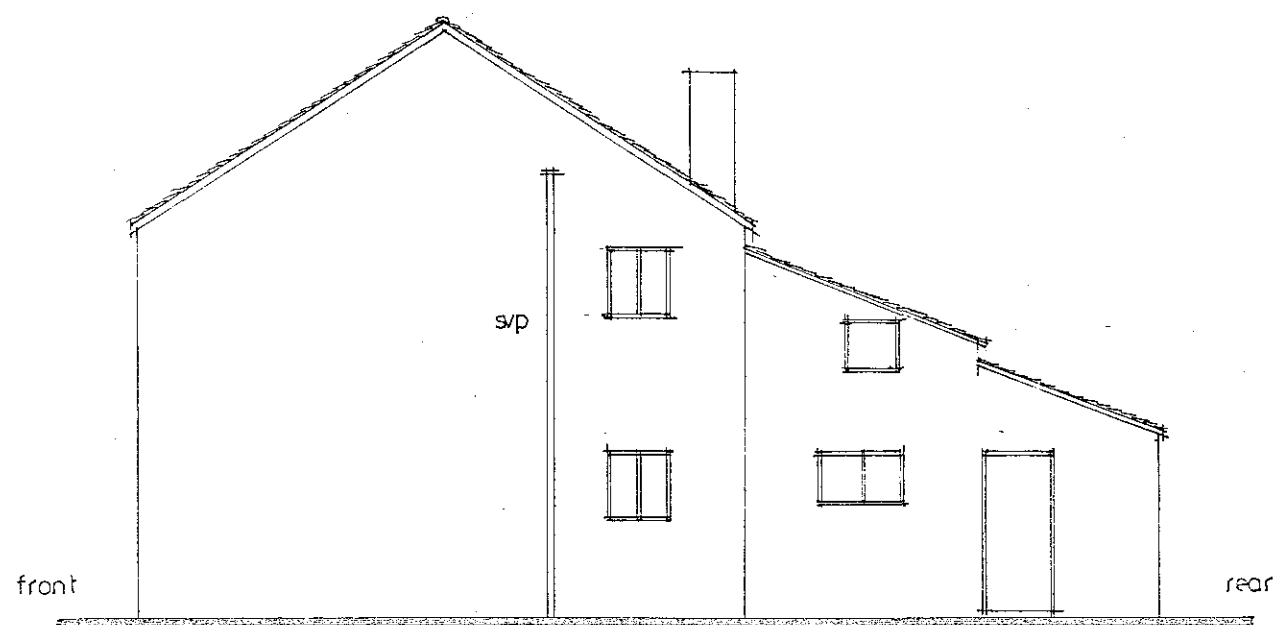

existing side elevation 1:100

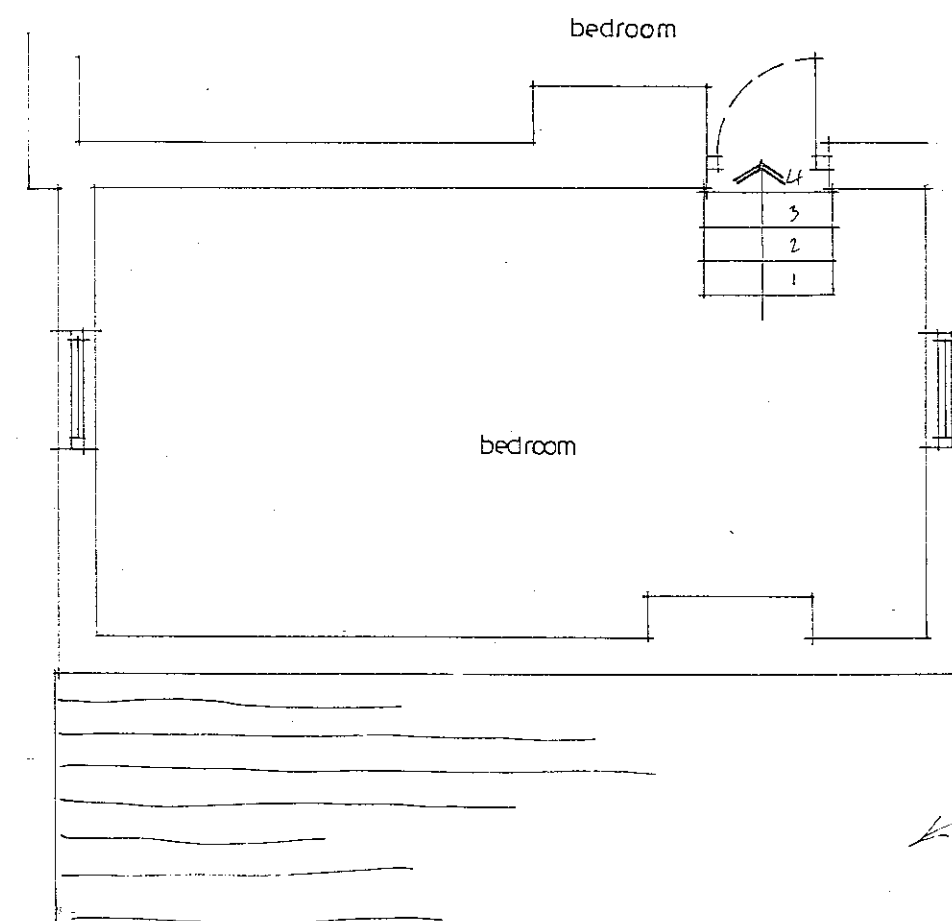

existing first floor part plan 1:50

rear lean to roof
S-DC
CONSTRUCTION DEVELOPMENT
14 NOV 2003
1364/03