


3 degree pitch

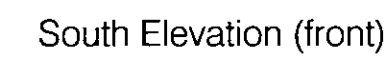

All materials manufactured by 'Wards'. Gutters and stop flashings in contrasting colour: Solent Blue.



1200 high red brick plinth

Slab level

date Sept 05	Scale 1:250 / 100	Drawn pd	Dwg. No. MA-218-03	Rev.
-----------------	----------------------	-------------	-----------------------	------