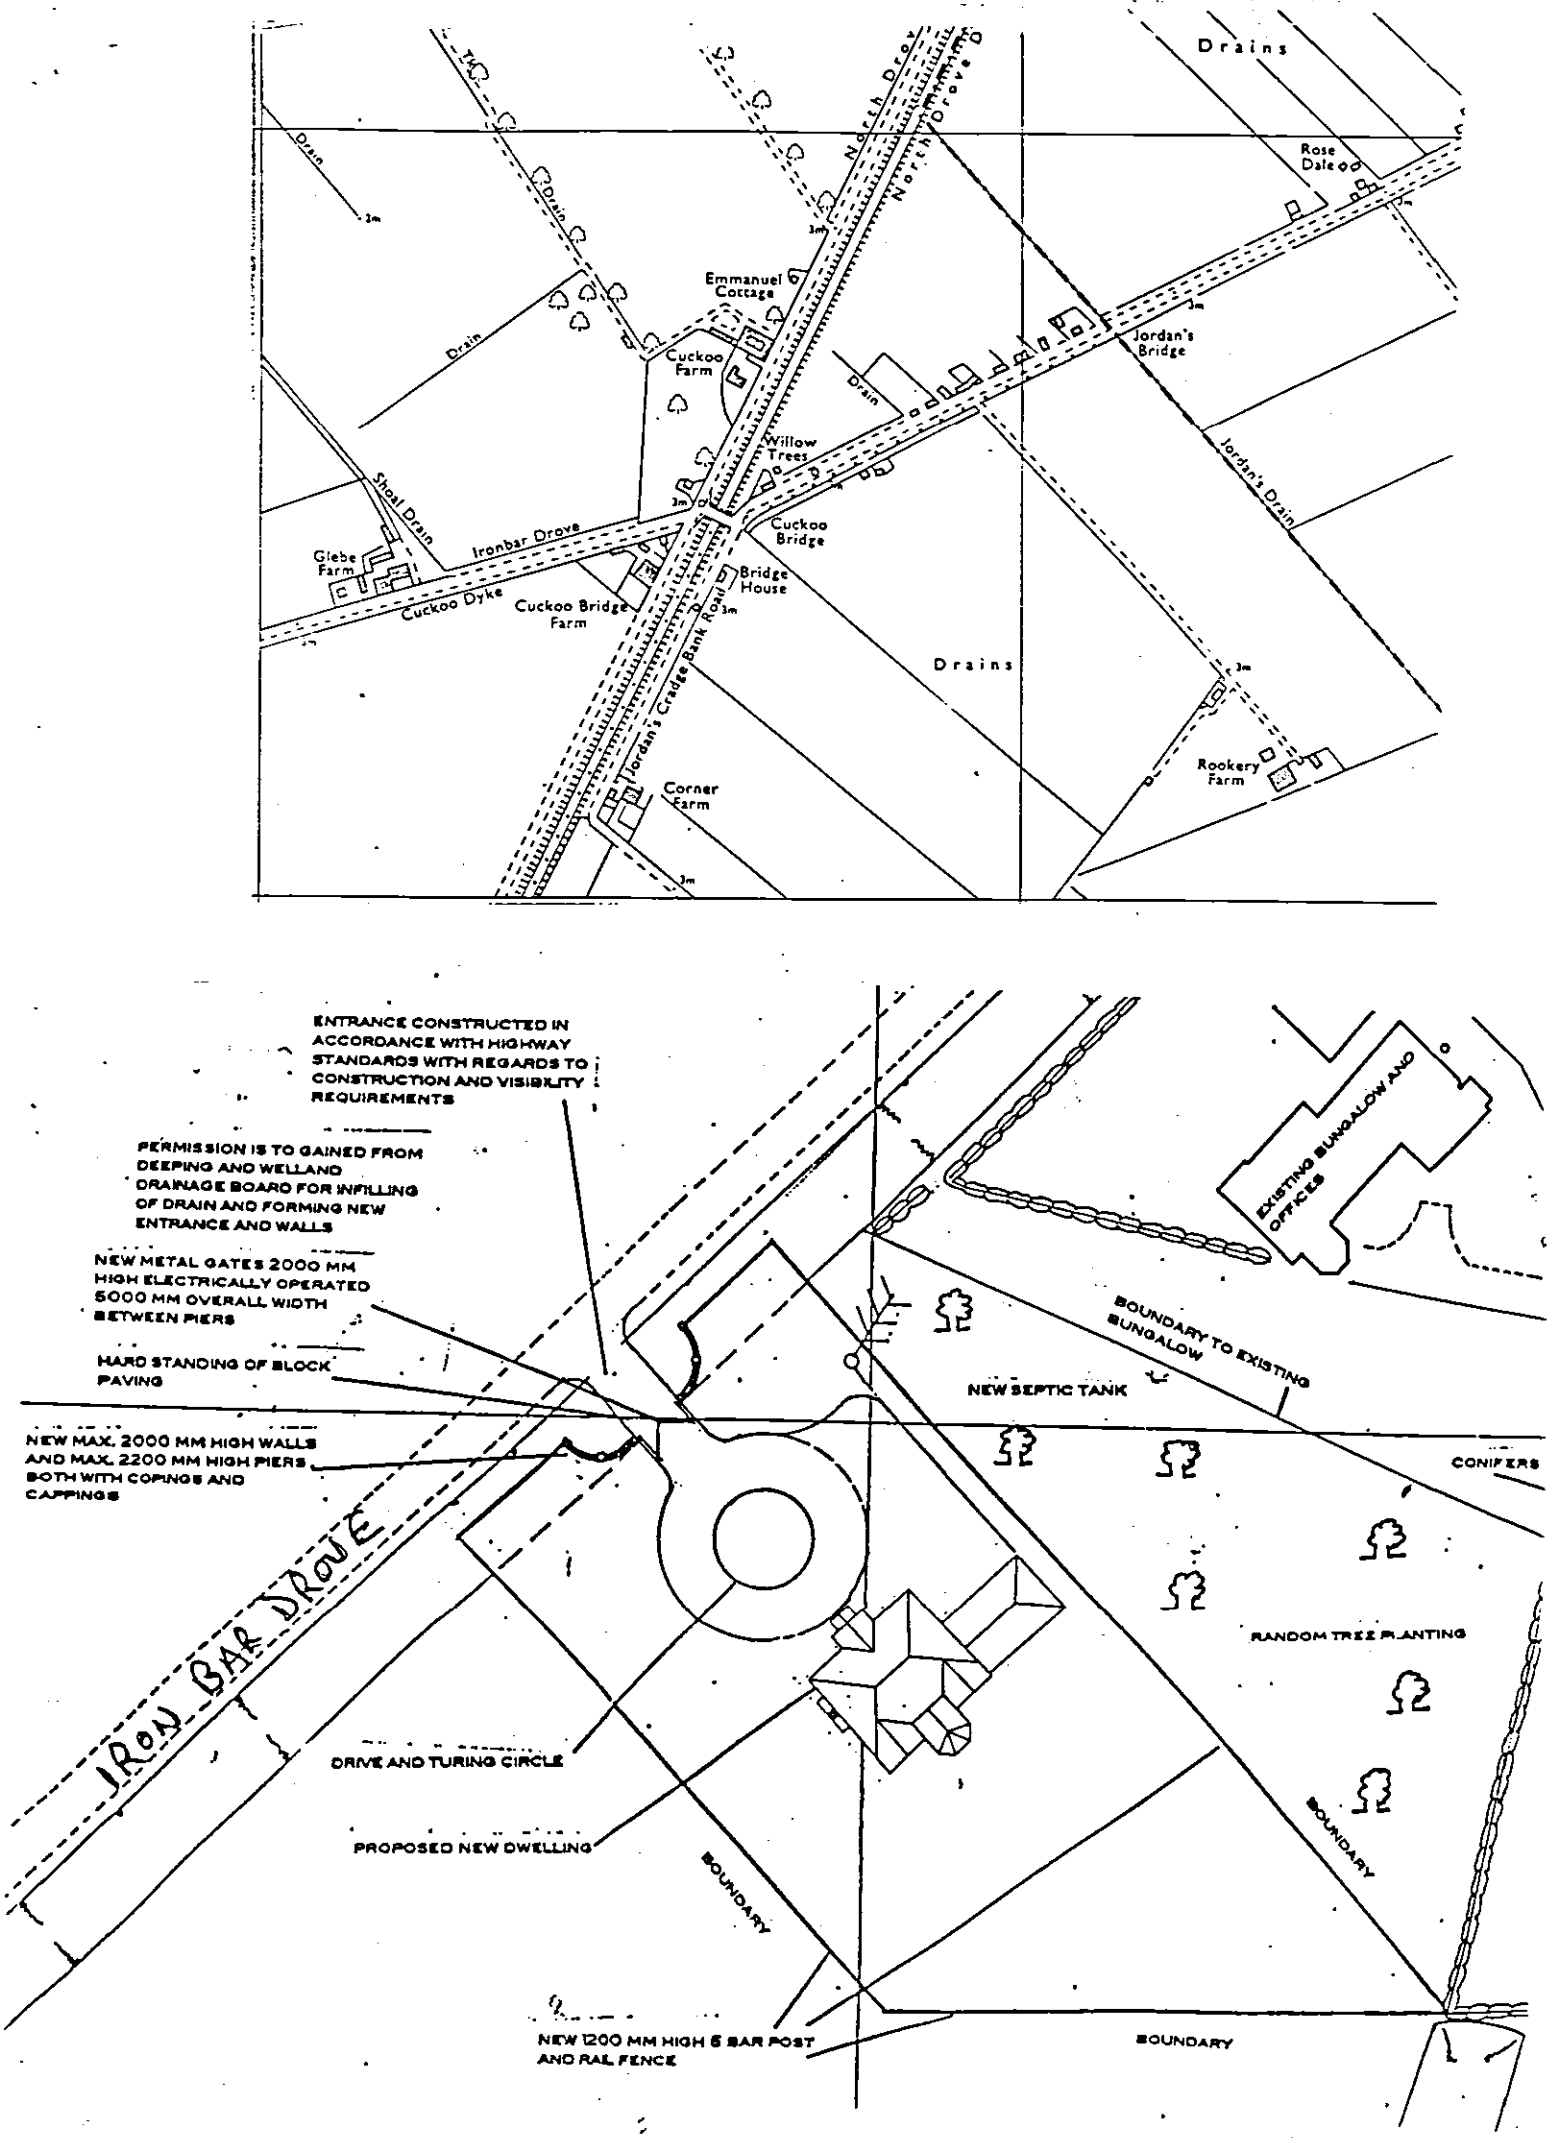


Figure 1 site location plan