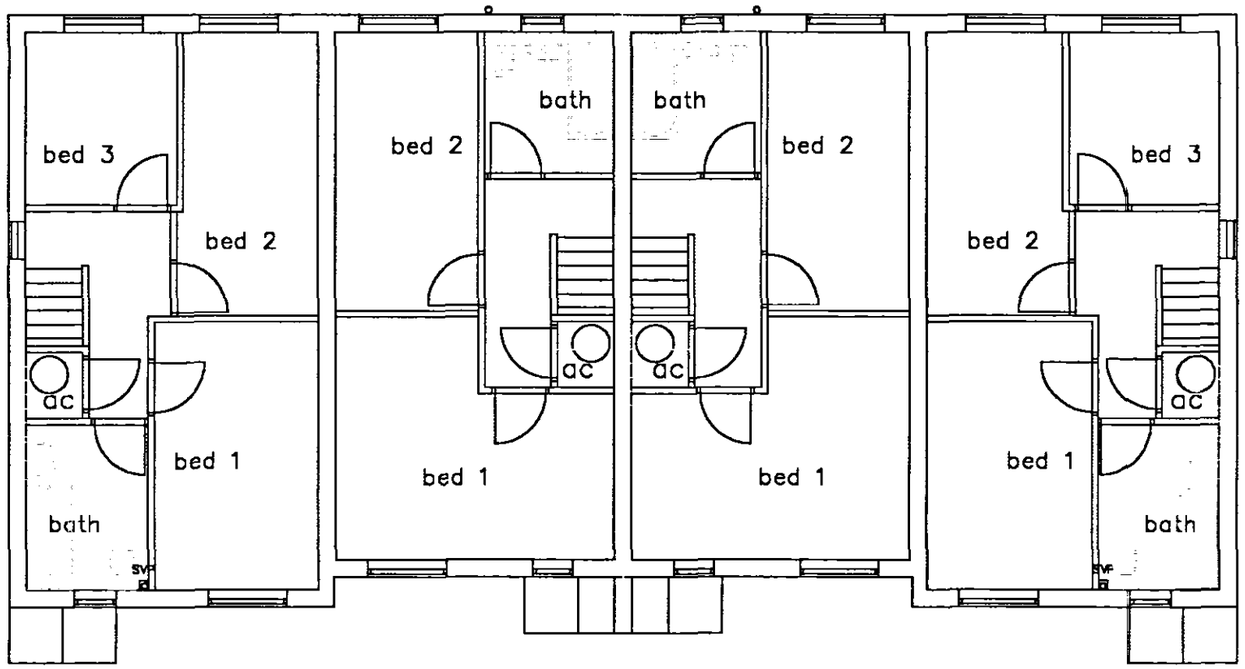


GROUND

DETERMINED PLAN

SHDC
PLANNING & DEVELOPMENT
0 1 DEC 2003
Ref. 1443/03

AFFORDABLE HOUSING
FOR de MONTFORT HOUSING SOCIETY LTD.
AT SIX HOUSE BANK,
WEST PINCHBECK
PROPOSED DWELLING LAYOUTS
PLOTS 1,2,3 & 4.

4Block of 2 & 3 BED HOUSES

John Merrett Architects
Chartered Architect, Design and Planning Consultant, Interiors, Landscape Design, Planning Supervisor.
Issuing Office:
Tetford
01507 533667
Fax
01507 533330

Date: 27/10/2003
Drawn by: jm
Scale: 1:100
Checked by:
Drawing No.: 104/05
Revision: