


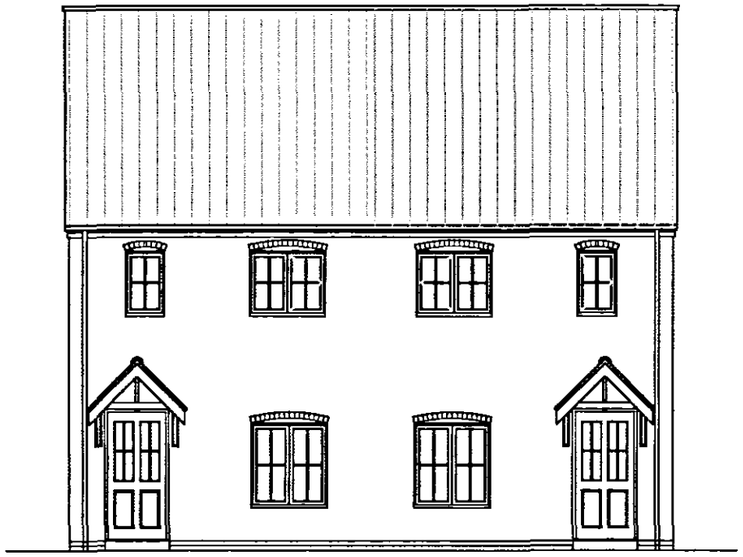


FRONT

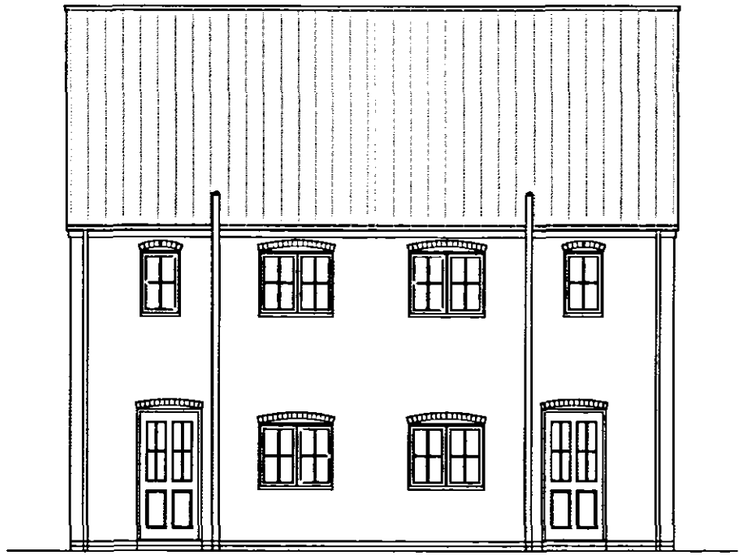


REAR

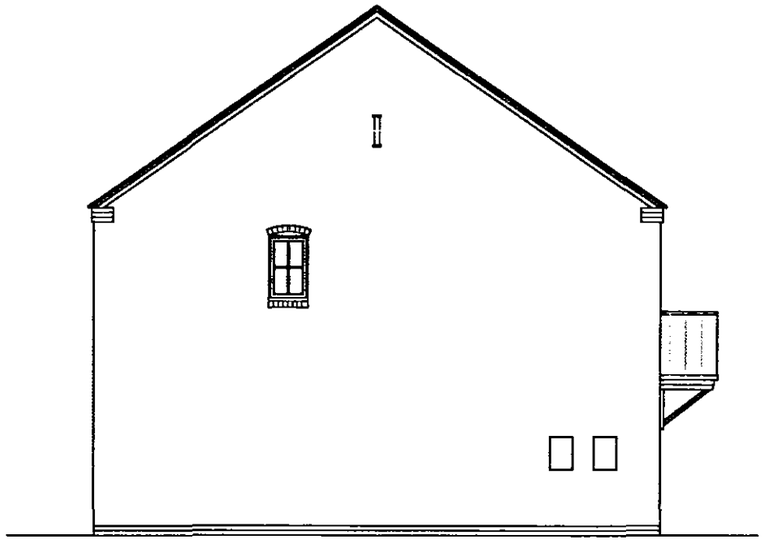


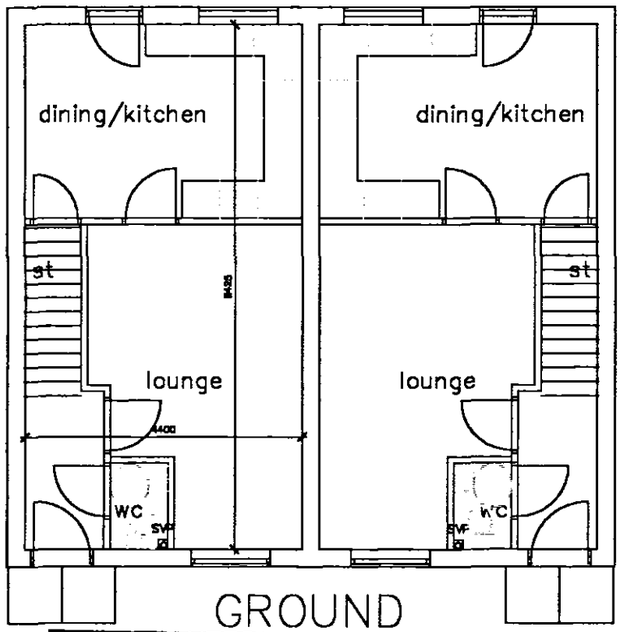

GROUND

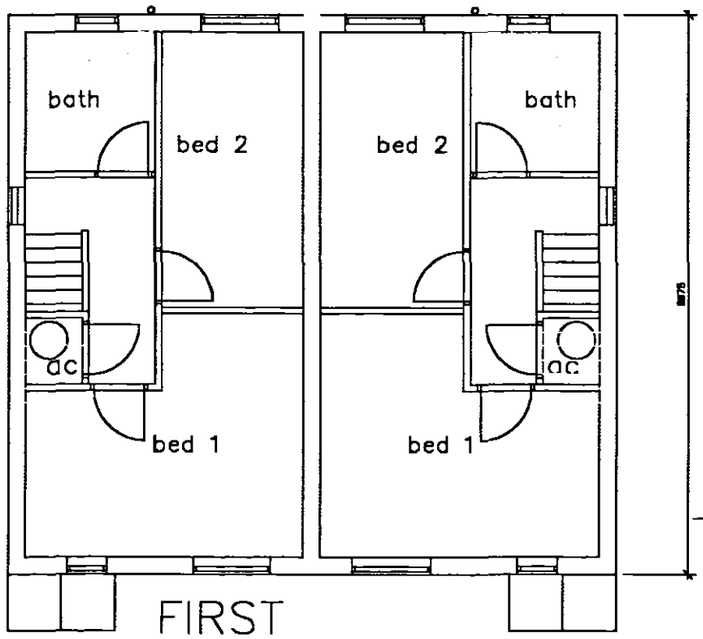

FIRST

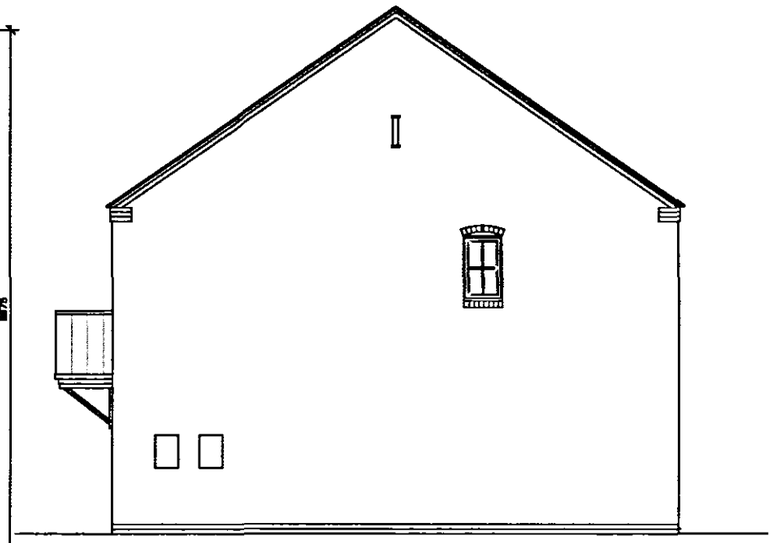

SHDC
PLANNING & DEVELOPMENT
0 1 DEC 2003
Ref. 1443/03

DETERMINED
PLAN

2bed4p house 74.15sq.m.

AFFORDABLE HOUSING FOR de MONTFORT HOUSING SOCIETY LTD. AT SIX HOUSE BANK, WEST PINCHBECK

PROPOSED DWELLING LAYOUTS PLOTS 5/6.

Rev A 3/11/2003 Redrawn.

John Merrett Architects
Chartered Architect, Design and Planning Consultant, Interiors, Landscape Design, Planning Supervisor.

Issuing Office:
Tetford
01507 533667
Fax
01507 533330

Date: 3/11/2003 Drawn by: jm
Scale: 1:100 Checked by:
Drawing No.: 104/04 Revision: A