

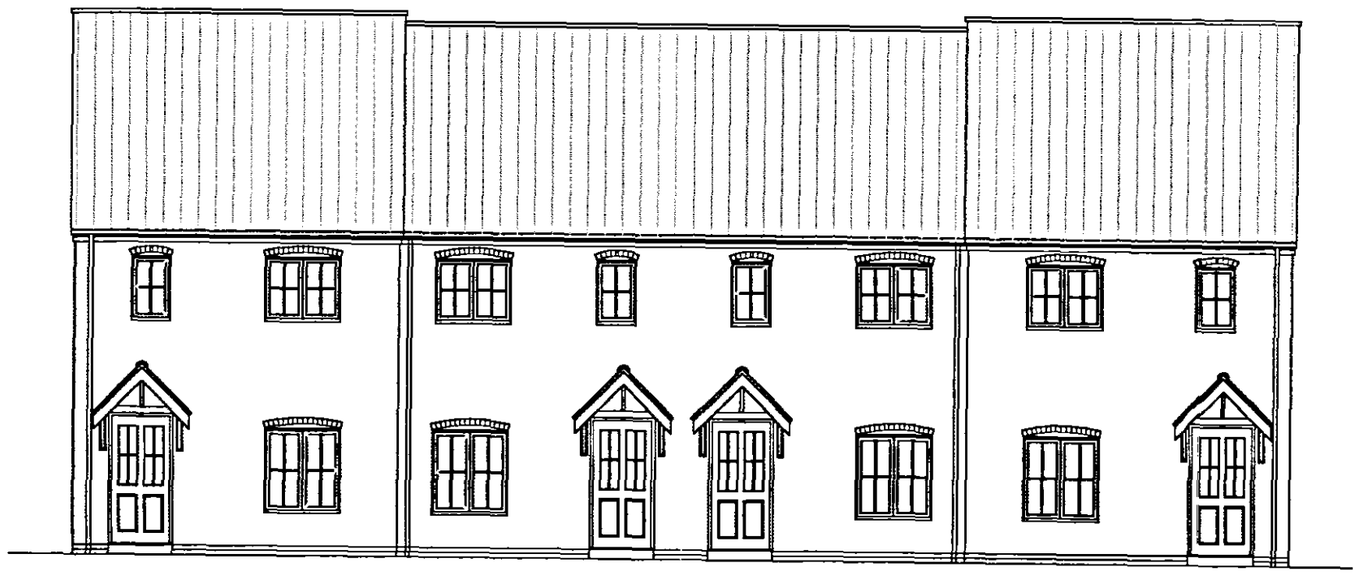



FRONT 4 3 2 1

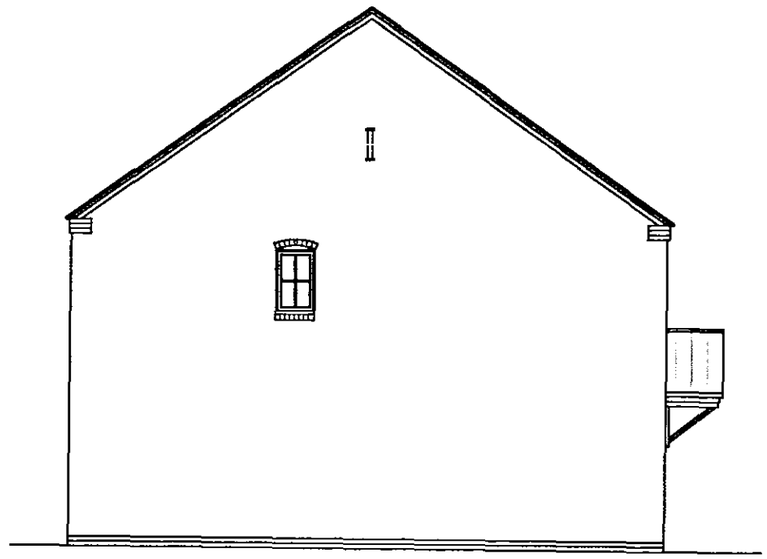

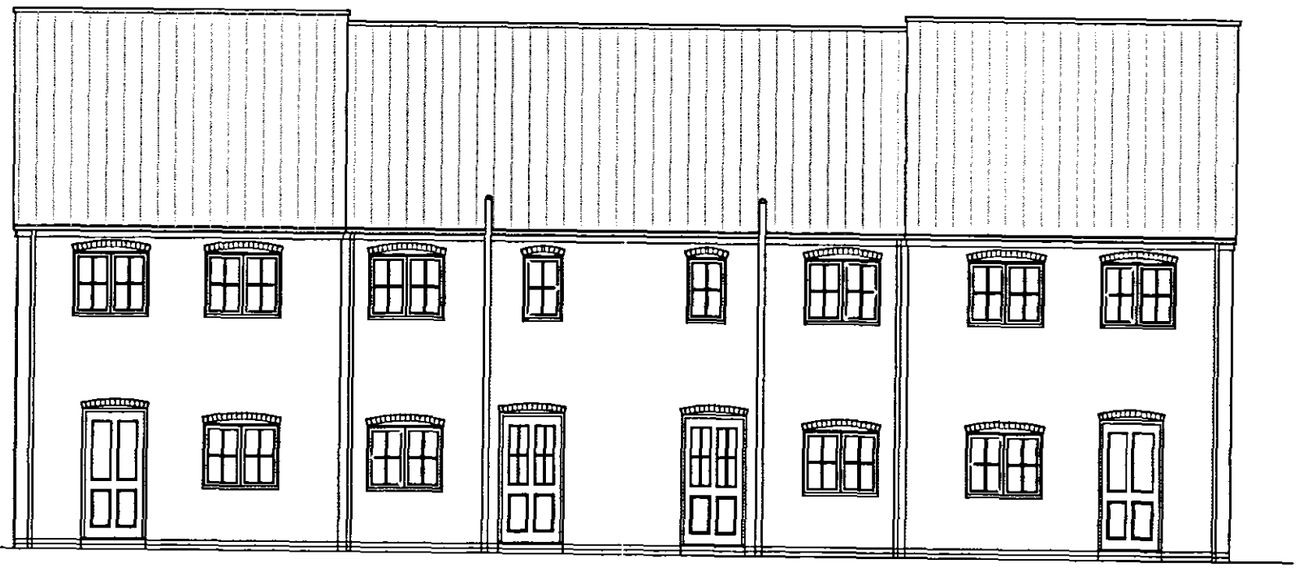

REAR 1 2 3 4

SHDC
PLANNING & DEVELOPMENT
0 1 DEC 2003
Ref. 1443/03
DETERMINED
PLAN

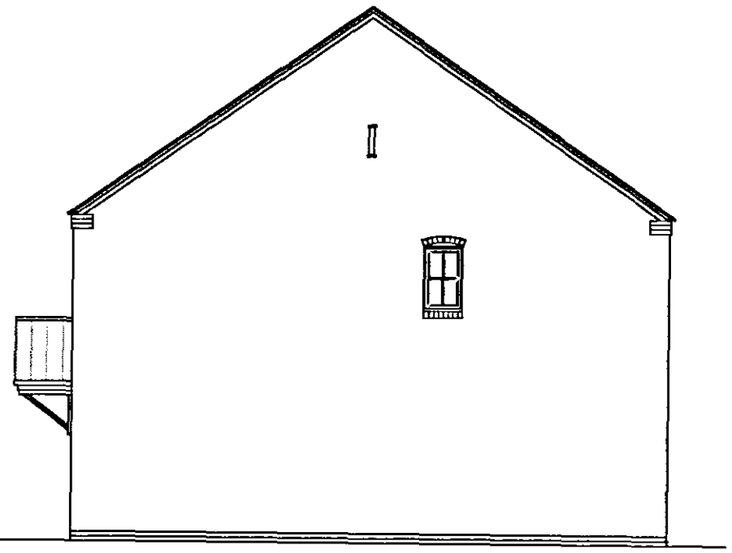

AFFORDABLE HOUSING
FOR de MONTFORT HOUSING SOCIETY LTD.
AT SIX HOUSE BANK,
WEST PINCHBECK

4Block of 2 & 3 BED HOUSES

PROPOSED DWELLING LAYOUTS
PLOTS 1, 2, 3 & 4.

John Merrett Architects
Chartered Architect, Design and Planning Consultant, Interiors, Landscape Design, Planning Supervisor.
Issuing Office:
Tetford
01507 533667
Fax
01507 533330

Date 26/10/2003 Drawn by jm
Scale 1:100 Checked by
Drawing No. 104/06 Revision