


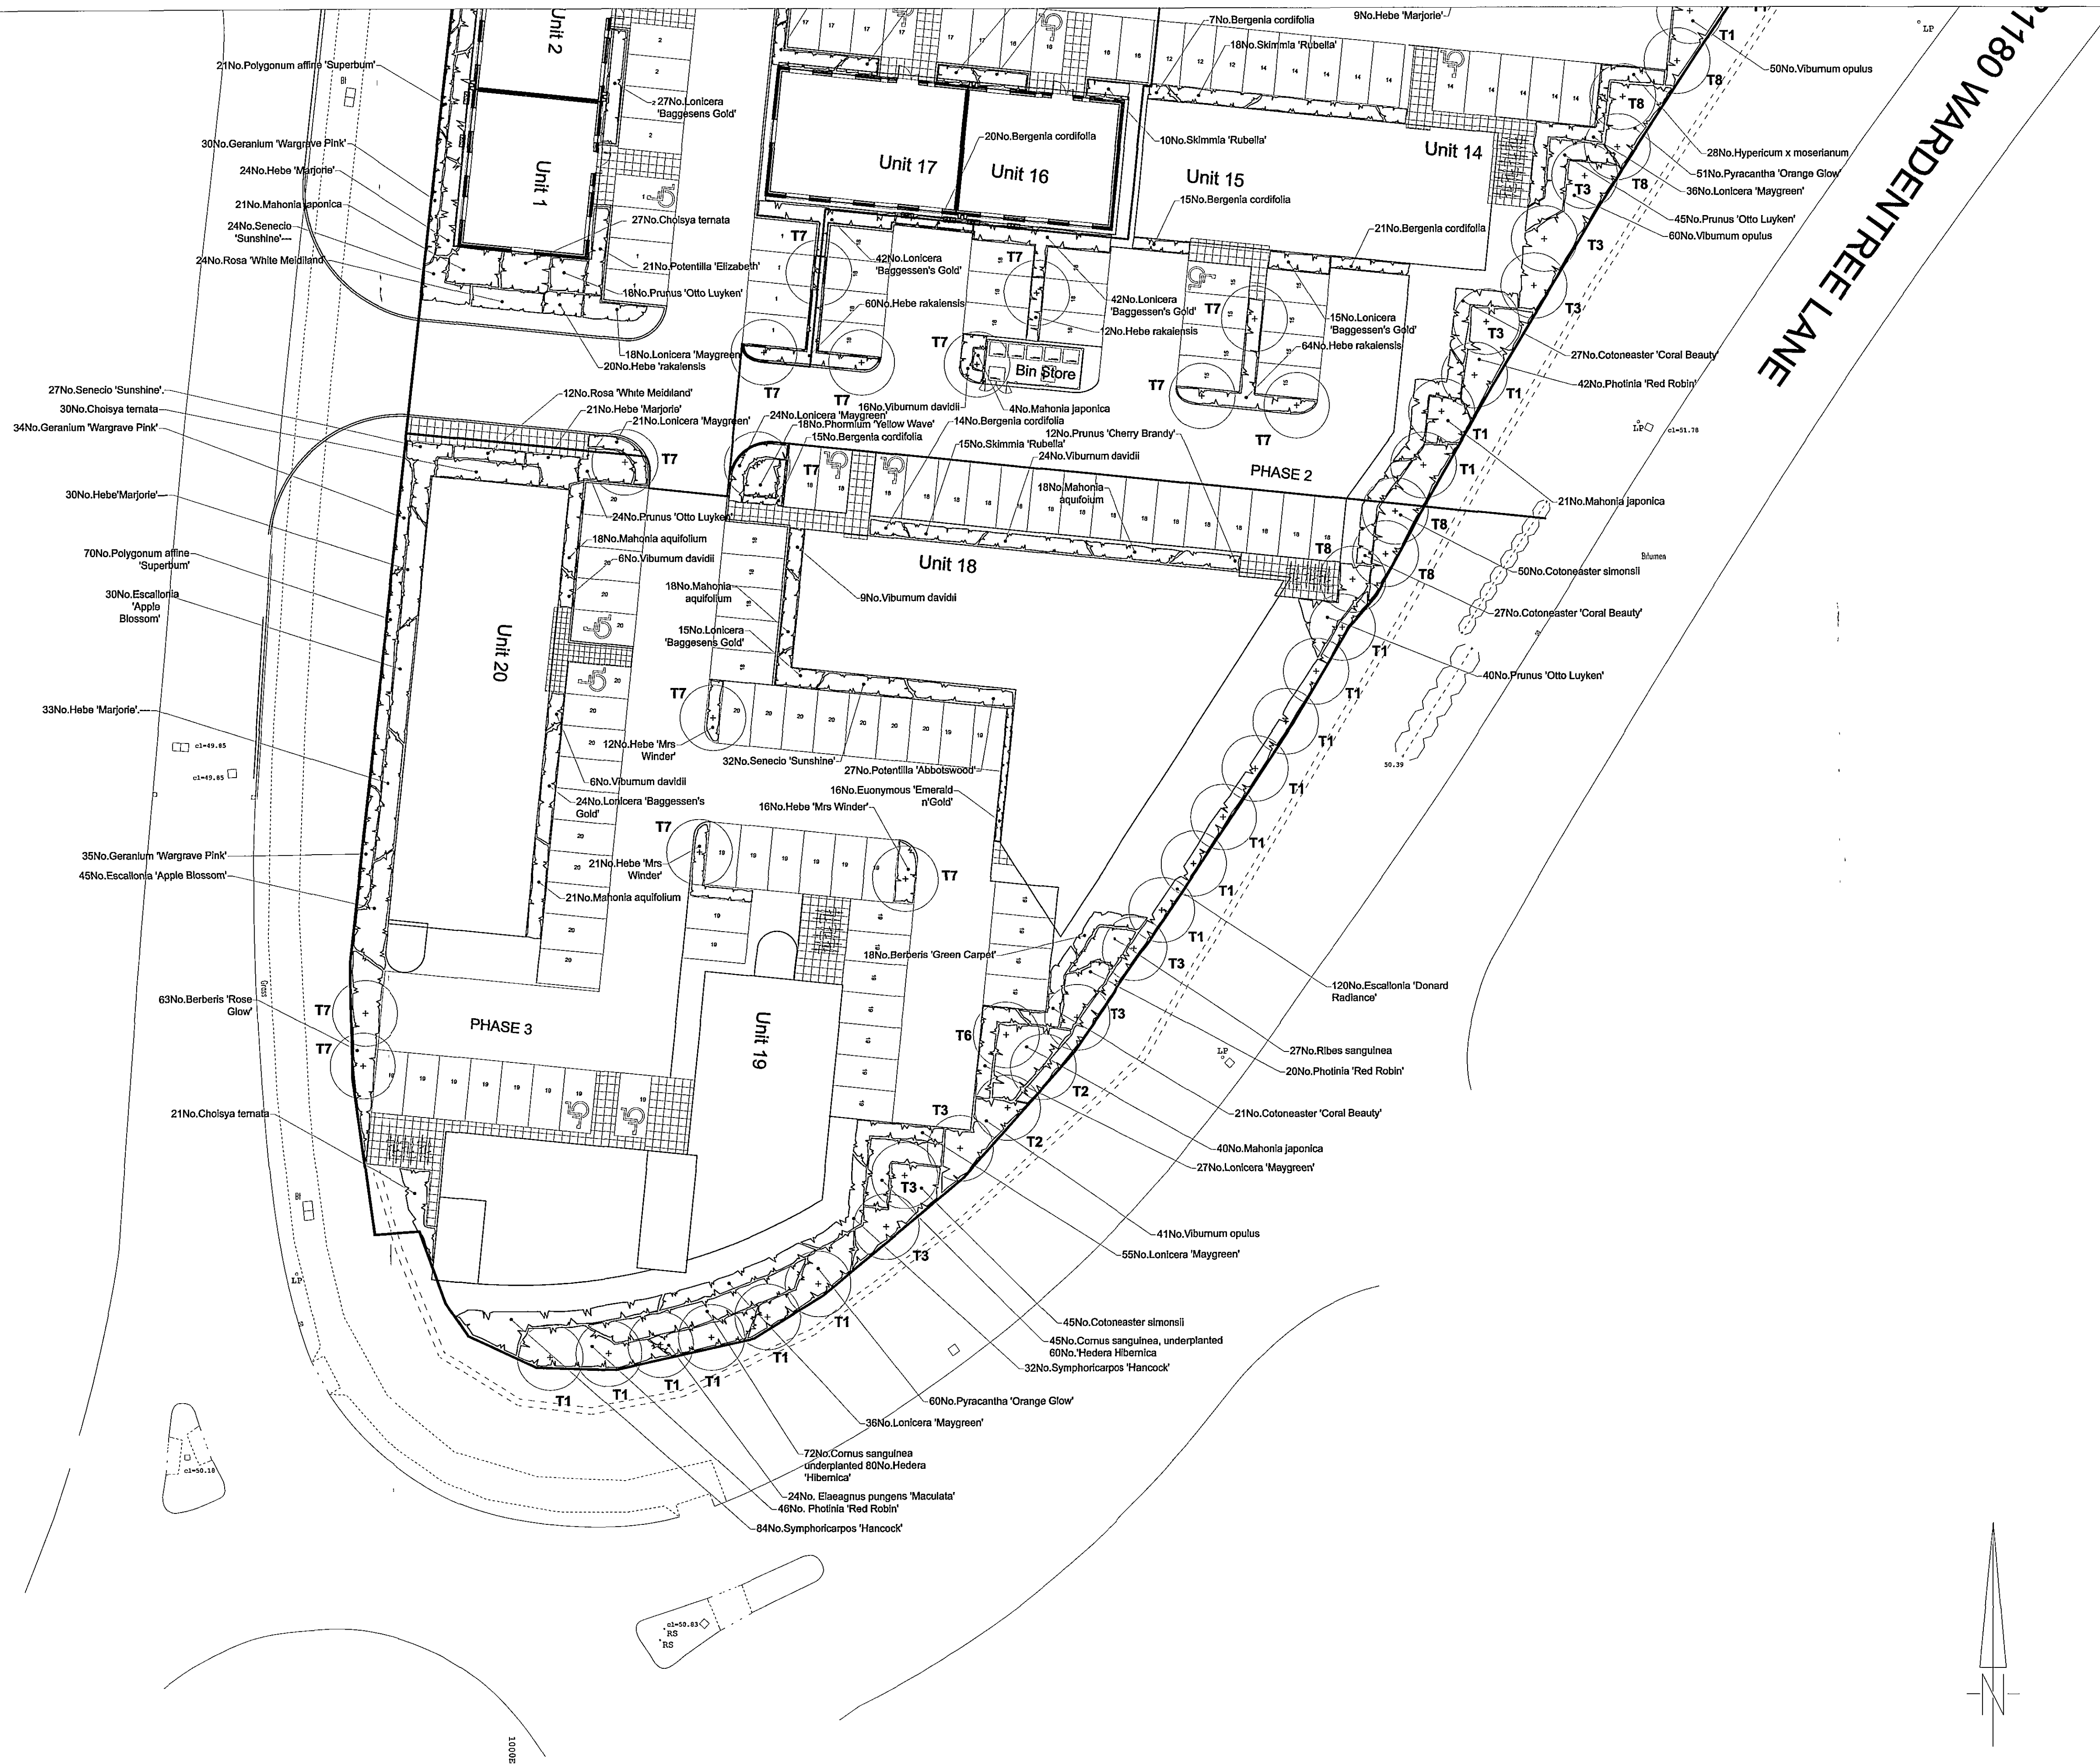

Proposed Native Structure Planting
To be planted within the specified areas shown below.

Areas for planting shall be treated with a translocated herbicide such as Glyphosate to clear any existing weeds before planting, the ground shall be cultivated to a depth of 100mm. Whips shall be pit planted, with backfill mixed with 70grams of Enmag slow release fertiliser.
All stock delivered to site shall be of proven British provenance, a certificate shall be provided to the Landscape Architect to prove provenance of plants prior to delivery to site.

All plants shall be planted on 1m grid in random groups of 3-4 by species. All to have Tubex Neiguard, 60cm high and 150mm diameter, dark green colour. To be fixed to firmly anchored softwood timber stakes using 2no. plastic cable ties.

Dip all roots into MycorForce Whip Dip prior to planting. Contact supplier for application details, Tel: English Woodlands Burrow Nursery 01435 862992.

Species	Area	A	B	C	D	E	Size	Nos.
Acer campestre		10	14	3	12		1+1 60-80 BR	39
Alnus glutinosa		5	14	3	12		1+1 60-80 BR	34
Betula betula		5	21	4	18		1+1 60-80 BR	48
Corylus avellana		10	28	6	24	8	1+1 60-80 BR	76
Crataegus monogyna		10	42	9	36	8	1+1 60-80 BR	105
Prunus spinosa		10	14	3	12	4	1+1 60-80 BR	43
Viburnum opulus		8	7	2	6	2	1+1 60-80 BR	25

H2 Proposed hedgerow planting
Whips shall be pit planted, with backfill mixed with 70grams of Enmag slow release fertiliser. Species to be planted in random groups, in double staggered row at 5 plants per linear metre.

Species	Hedge	H1	Size	Nos.
Acer campestre			1+1 60-80 BR	
Carpinus betulus	500		1+2 80-100 BR	500
Crataegus monogyna			1+1 60-80 BR	
Ilex aquifolium			2L	
Prunus spinosa			1+1 60-80 BR	

D: Amended to Oxford Architects drawing 05073 200 D	cjn	30.10.07
C: Amended to Oxford Architects drawing 05073 100 D	cjn	05.09.06
B: Minor revisions to tree planting.	ajc	09.08.06
A: Revisions as requested client, update from draft.	cjn	04.07.06

Revisions	Dwn.	Date
Project		

WARDEN TREE LANE
FOR Rugby Investments

Drawing
Planting Layout

(Sheet 2 of 2)

Date	31.05.06	Drawn	ajc
Dwg. No.	06.654.002	Scale	1:250
Revision	D	Revision Date	30.10.2007

IAN STEMPE LANDSCAPE ASSOCIATES
LANDSCAPE ARCHITECTURE LANDSCAPE PLANNING URBAN LANDSCAPE DESIGN
STUDIO ONE, THE MEWS, 205 AVENUE ROAD EXTENSION, CLARENDON PARK, LEICESTER, LE2 3EL
Tel. 0118 270 1587
email: ian@stempe-landscape.co.uk

**DETERMINED
PLAN**