


KEY

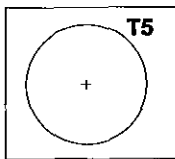

Proposed Tree Planting

Tree pits shall be 900x900x900 with loose soil to base, care shall be taken to prevent smearing of tree pit sides. The pit shall be backfilled with a 4% mix of good quality topsoil and an non peat based compost. 140gms of Enmag granular slow-release fertiliser shall be incorporated to the fill mixture.

Trees shall be double staked and fixed to horizontal crossbar using rubber strapping, with rubber block positioned between the tree and cross bar. Stakes shall be 60mm diameter treated softwood, driven firmly into ground either side, and not through the rootball, with tree central between the stakes. The above ground height of the stake should be a minimum of a third of the stem height.



Proposed Areas of Shrub Planting

Shrub areas to have minimum 450mm depth of good quality cultivated topsoil, free from bricks, large stones and other rubbish. MycorForce

Transplanter shall be spread around the roots of each plant during planting at a rate specified by the supplier, TetiEnglish Woodlands Burrow Nursery 01435 682992. All shrub areas shall have 75mm depth Melcourt Ornamental Bark Mulch, (or similar approved).

Proposed Areas of Grass Turfing

Areas shown to be turfed with good quality treated meadow turf, free from pernicious weeds and from consistent source. Areas for turfing shall have 100mm good quality topsoil, cultivated to fine tilth, with a surface free from stones, pernicious weeds and other rubbish.

PLANT SCHEDULE

Species	Form	Age	Height	Stem	Root	Leaf	Flower	Breaks	Total
Trees									
T1 Acer campestre 'Siretview'	C	3L	8-10m/2.75-3m	C	C	C	C	C	30
T2 Acer platanoides 'Emerald Queen'	C	3L	8-10m/2.75-3m	C	C	C	C	C	10
T3 Alnus glutinosa	C	3L	8-10m/2.75-3m	C	C	C	C	C	11
T4 Fraxinus excelsior	C	3L	8-10m/2.75-3m	C	C	C	C	C	3
T5 Prunus avium 'Piero'	C	3L	8-10m/2.75-3m	C	C	C	C	C	1
T6 Pyrus calleryana 'Chantrelle'	C	3L	8-10m/2.75-3m	C	C	C	C	C	4
T7 Sorbus 'Sheenwater Seedling'	C	3L	8-10m/2.75-3m	C	C	C	C	C	13
T8 Alnus incana 'Lushfield'	C	3L	8-10m/2.75-3m	C	C	C	C	C	6
Shrubs									
Alnus repens 'Atrypurea'	C	3L	8-10m/2.75-3m	C	C	C	C	C	30
Berberis thunbergii	C	3L	8-10m/2.75-3m	C	C	C	C	C	10
Berberis 'Green Carpet'	C	3L	8-10m/2.75-3m	C	C	C	C	C	138
Berberis 'Rosa Glow'	C	3L	8-10m/2.75-3m	C	C	C	C	C	54
Buxus sempervirens	C	3L	8-10m/2.75-3m	C	C	C	C	C	105
Cholera temata	C	3L	8-10m/2.75-3m	C	C	C	C	C	162
Cornus sanguinea	C	3L	8-10m/2.75-3m	C	C	C	C	C	147
Cotoneaster 'Coral Beauty'	C	3L	8-10m/2.75-3m	C	C	C	C	C	188
Cotoneaster simonsii	C	3L	8-10m/2.75-3m	C	C	C	C	C	24
Elaeagnus 'Argentea'	C	3L	8-10m/2.75-3m	C	C	C	C	C	75
Escallonia 'Apple Blossom'	C	3L	8-10m/2.75-3m	C	C	C	C	C	135
Escallonia 'Donard Radiance'	C	3L	8-10m/2.75-3m	C	C	C	C	C	1
Escallonia 'Edinboro'	C	3L	8-10m/2.75-3m	C	C	C	C	C	16
Euonymus 'Emerald n' Gold'	C	3L	8-10m/2.75-3m	C	C	C	C	C	205
Hebe 'Carl Teschner'	C	3L	8-10m/2.75-3m	C	C	C	C	C	232
Hebe 'Marjorie'	C	3L	8-10m/2.75-3m	C	C	C	C	C	49
Hebe rakalensis	C	3L	8-10m/2.75-3m	C	C	C	C	C	168
Hebe 'Mrs Winder'	C	3L	8-10m/2.75-3m	C	C	C	C	C	100
Hedera 'Hibernica'	C	3L	8-10m/2.75-3m	C	C	C	C	C	30
Hypericum x moserianum	C	3L	8-10m/2.75-3m	C	C	C	C	C	227
Hypericum 'Villosa'	C	3L	8-10m/2.75-3m	C	C	C	C	C	248
Lonicera 'Baggesen's Gold'	C	3L	8-10m/2.75-3m	C	C	C	C	C	75
Lonicera 'Maygreen'	C	3L	8-10m/2.75-3m	C	C	C	C	C	98
Mahonia japonica	C	3L	8-10m/2.75-3m	C	C	C	C	C	73
Mahonia aquifolium	C	3L	8-10m/2.75-3m	C	C	C	C	C	42
Potentilla 'Elizabeth'	C	3L	8-10m/2.75-3m	C	C	C	C	C	108
Potentilla 'Sundowner'	C	3L	8-10m/2.75-3m	C	C	C	C	C	57
Philadelphus 'Red Robin'	C	3L	8-10m/2.75-3m	C	C	C	C	C	111
Potentilla 'Abbotswood'	C	3L	8-10m/2.75-3m	C	C	C	C	C	12
Pyracantha 'Orange Glow'	C	3L	8-10m/2.75-3m	C	C	C	C	C	159
Prunus 'Cherry Brandy'	C	3L	8-10m/2.75-3m	C	C	C	C	C	46
Prunus 'Otto Luyken'	C	3L	8-10m/2.75-3m	C	C	C	C	C	30
Rosa 'Sailfin'	C	3L	8-10m/2.75-3m	C	C	C	C	C	36
Rosa 'White Meidland'	C	3L	8-10m/2.75-3m	C	C	C	C	C	83
Senecio 'Sunshine'	C	3L	8-10m/2.75-3m	C	C	C	C	C	70
Skimmia 'Rubella'	C	3L	8-10m/2.75-3m	C	C	C	C	C	15
Spiraea 'Anthony Waterer'	C	3L	8-10m/2.75-3m	C	C	C	C	C	51
Spiraea 'Thunbergii'	C	3L	8-10m/2.75-3m	C	C	C	C	C	224
Symphoricarpos 'Hancock'	C	3L	8-10m/2.75-3m	C	C	C	C	C	103
Viburnum davidii	C	3L	8-10m/2.75-3m	C	C	C	C	C	151
Viburnum opulus	C	3L	8-10m/2.75-3m	C	C	C	C	C	27
Herbaceous									
Bergenia cordifolia	C	2L	8-10m/2.75-3m	C	C	C	C	C	167
Crocus maximum	C	2L	8-10m/2.75-3m	C	C	C	C	C	160
Geranium 'Wargrave Pink'	C	2L	8-10m/2.75-3m	C	C	C	C	C	91
Polygonum affine 'Superbum'	C	2L	8-10m/2.75-3m	C	C	C	C	C	

Plant Schedule Continued on Sheet 2

KEY TO PLANT SCHEDULE

Form
T=Transplant, F=Feathered Tree, SL=Light Standard, SF=Standard,
SSE=Select Standard, SHe=Select Heavy Standard, Wh=Whip, S=Seeding, Cut=Cutting
Age
Age/condition or number of times transplanted.
Girth
Measured in cm.
Height
Overall minimum height of tree in cm at time of supply.
Stem
Minimum clear stem height below canopy given in cm.
Root
B=Bareroot, C=Container, RB=Rootballed, BR=Bareroot, FP=Full Pot
Pot Size
Minimum size in litres.
Habit
B=Branches, S=Several Shoots, L=Lander, L=Lateral, B=Branch, B=Branchy,
TC=Triple Crowned, SL=Single Leader, LS=Leads, LVS=Leaves.
Breaks
Minimum number of branches.

Note
All plants to be supplied in accordance with the National Plant Specification (NPS) and are to be supplied by a Nursery who is a member of the Nursery Certification Scheme (NCS).
No substitutions shall be made without the prior approval of the Landscape Architect.

E: Plant schedule sizes amended. Tree adjacent Unit 12 removed to avoid drain conflict.

D: Amended to Oxford Architects drawing 05073 200 D

C: Amended to Oxford Architects drawing 05073 100 D

Revisions

Project

WARDEN TREE LANE
FOR Rugby Investments

Drawing

Planting Layout

(Sheet 1 of 2)

Date

31.05.06

Drawn

ajc

Dwg. No.

06.654.001

Scale

1:250

Revision

E

Revision Date

30.10.2007

IAN STEMP LANDSCAPE ASSOCIATES

LANDSCAPE ARCHITECTURE LANDSCAPE PLANNING URBAN LANDSCAPE DESIGN

STUDIO ONE, THE MEWS, 206 AVENUE ROAD EXTENSION, CLARDON PARK, LEICESTER, LE2 3EL

Tel: 0116 270 1367

email: ian@stemp-landscape.co.uk

16 NOV 2007

152107

DETERMINED PLAN