
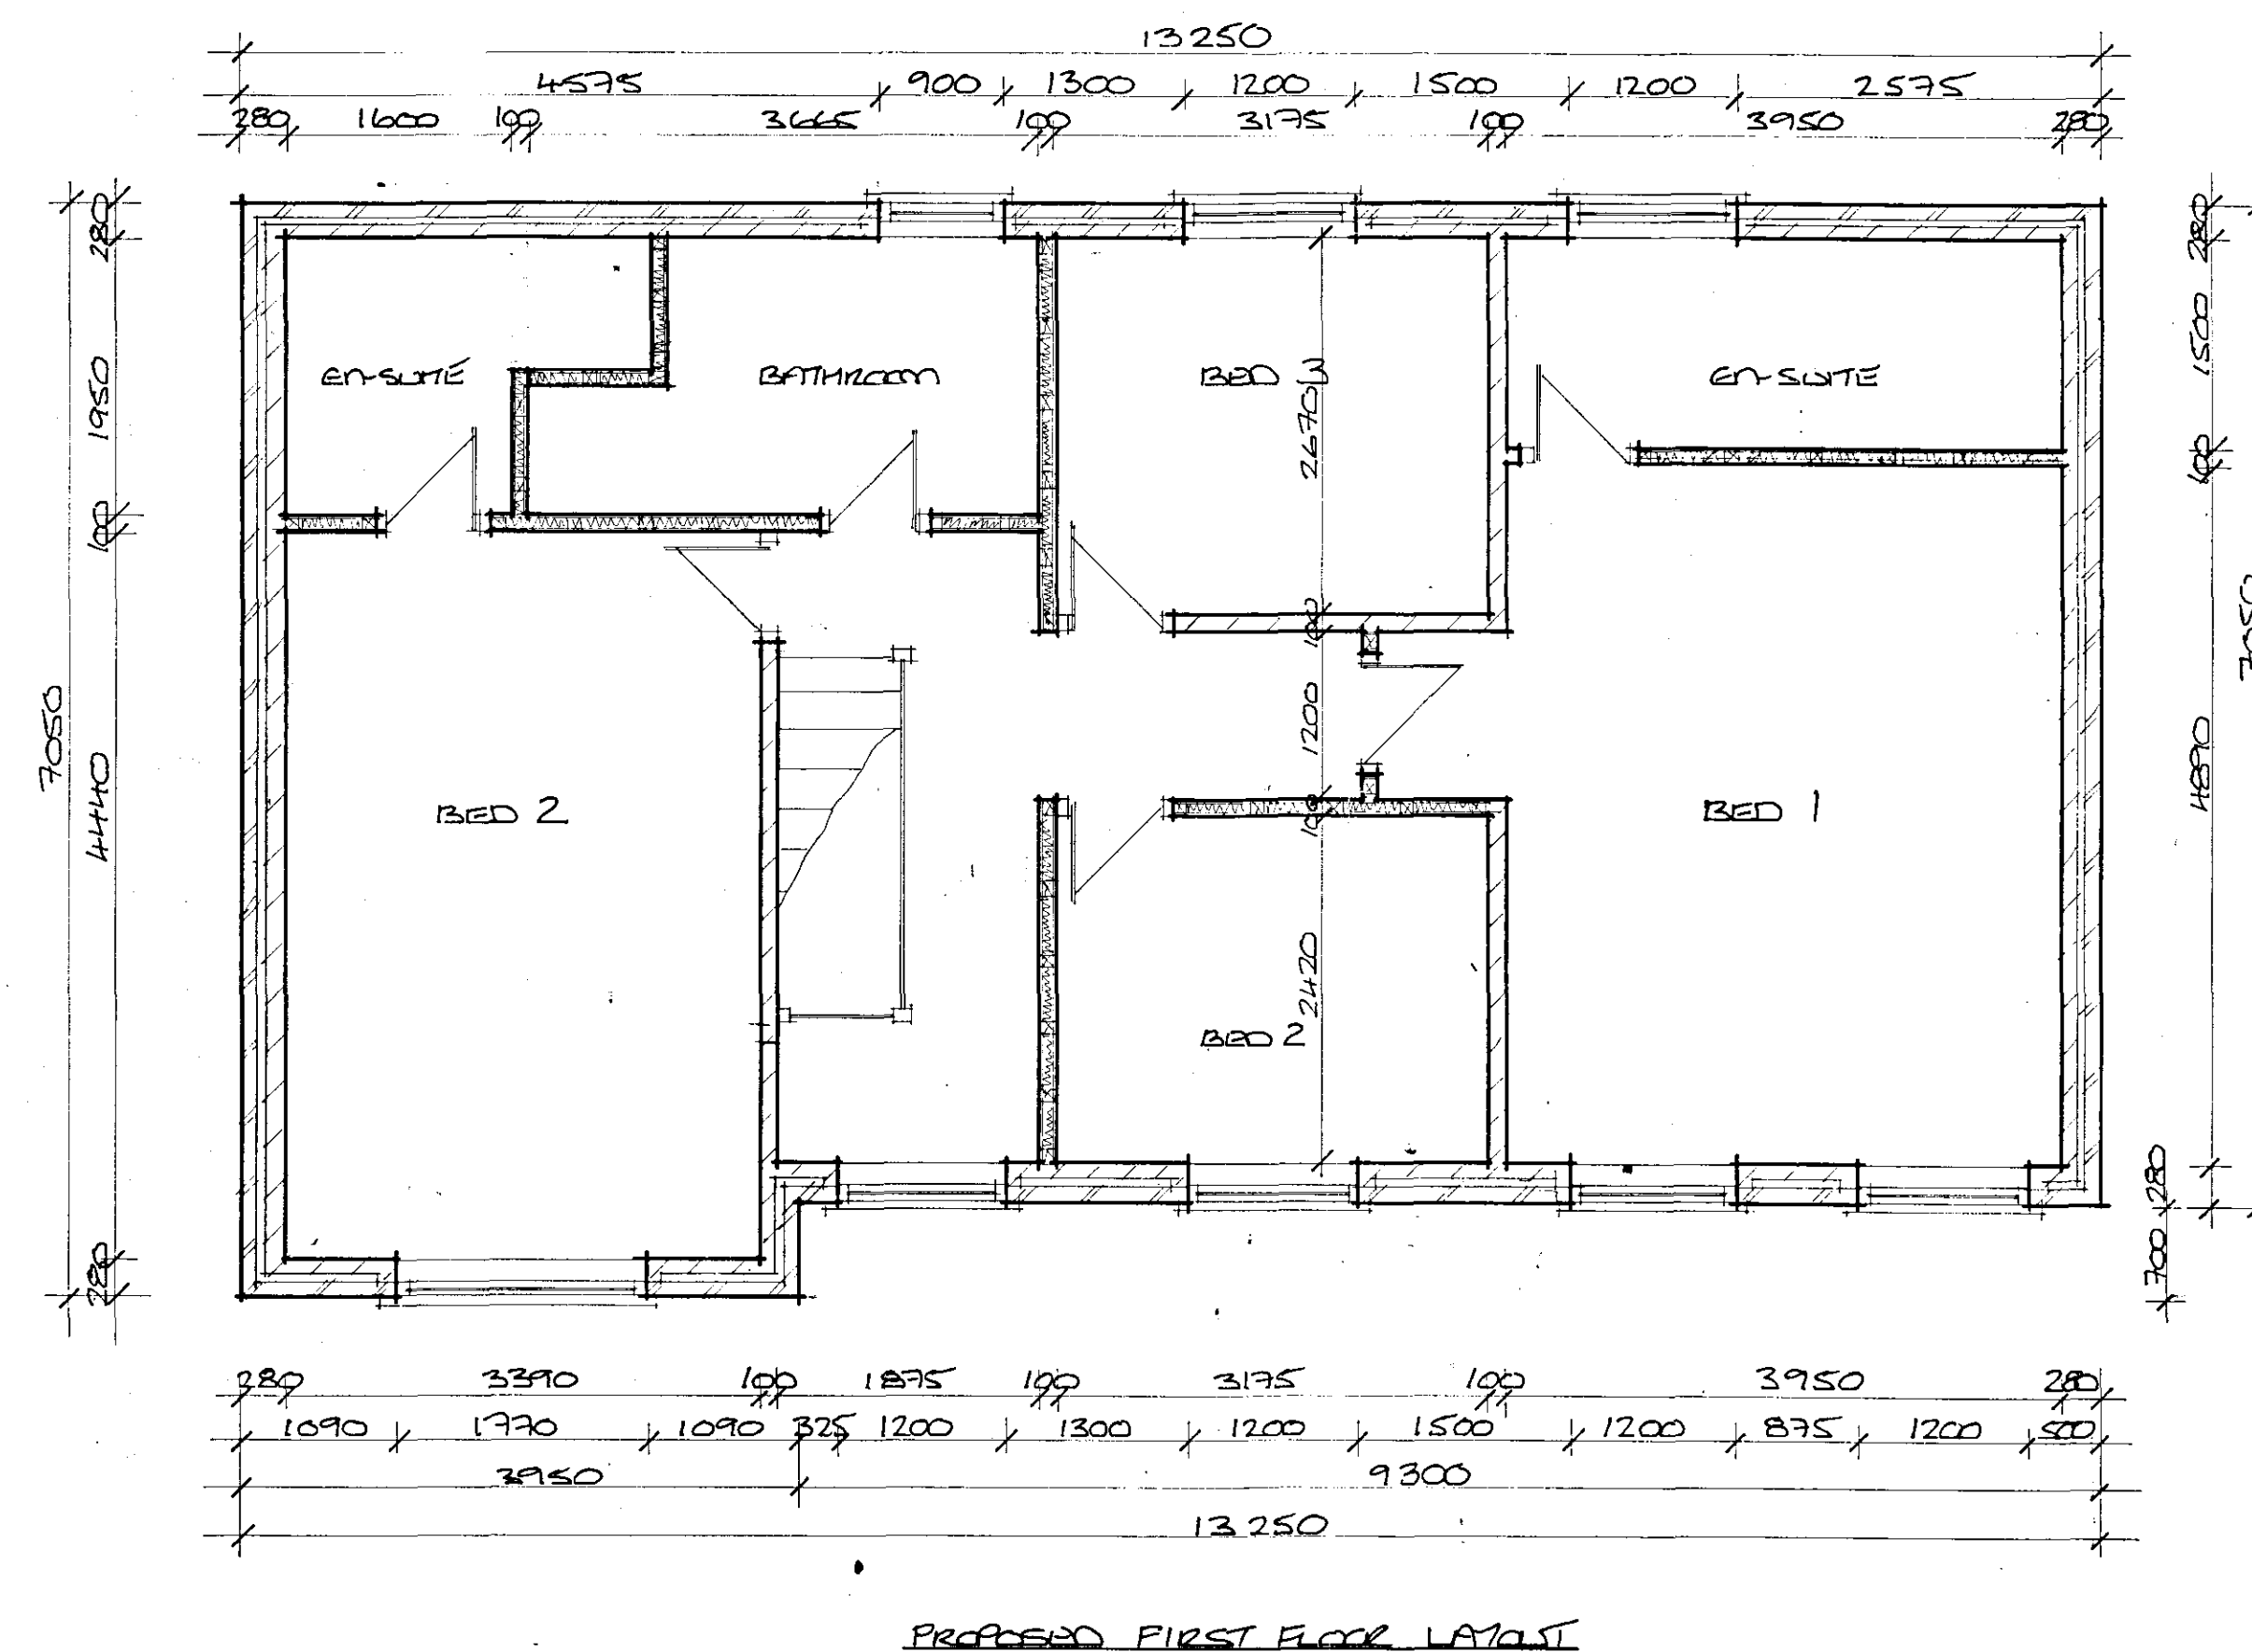


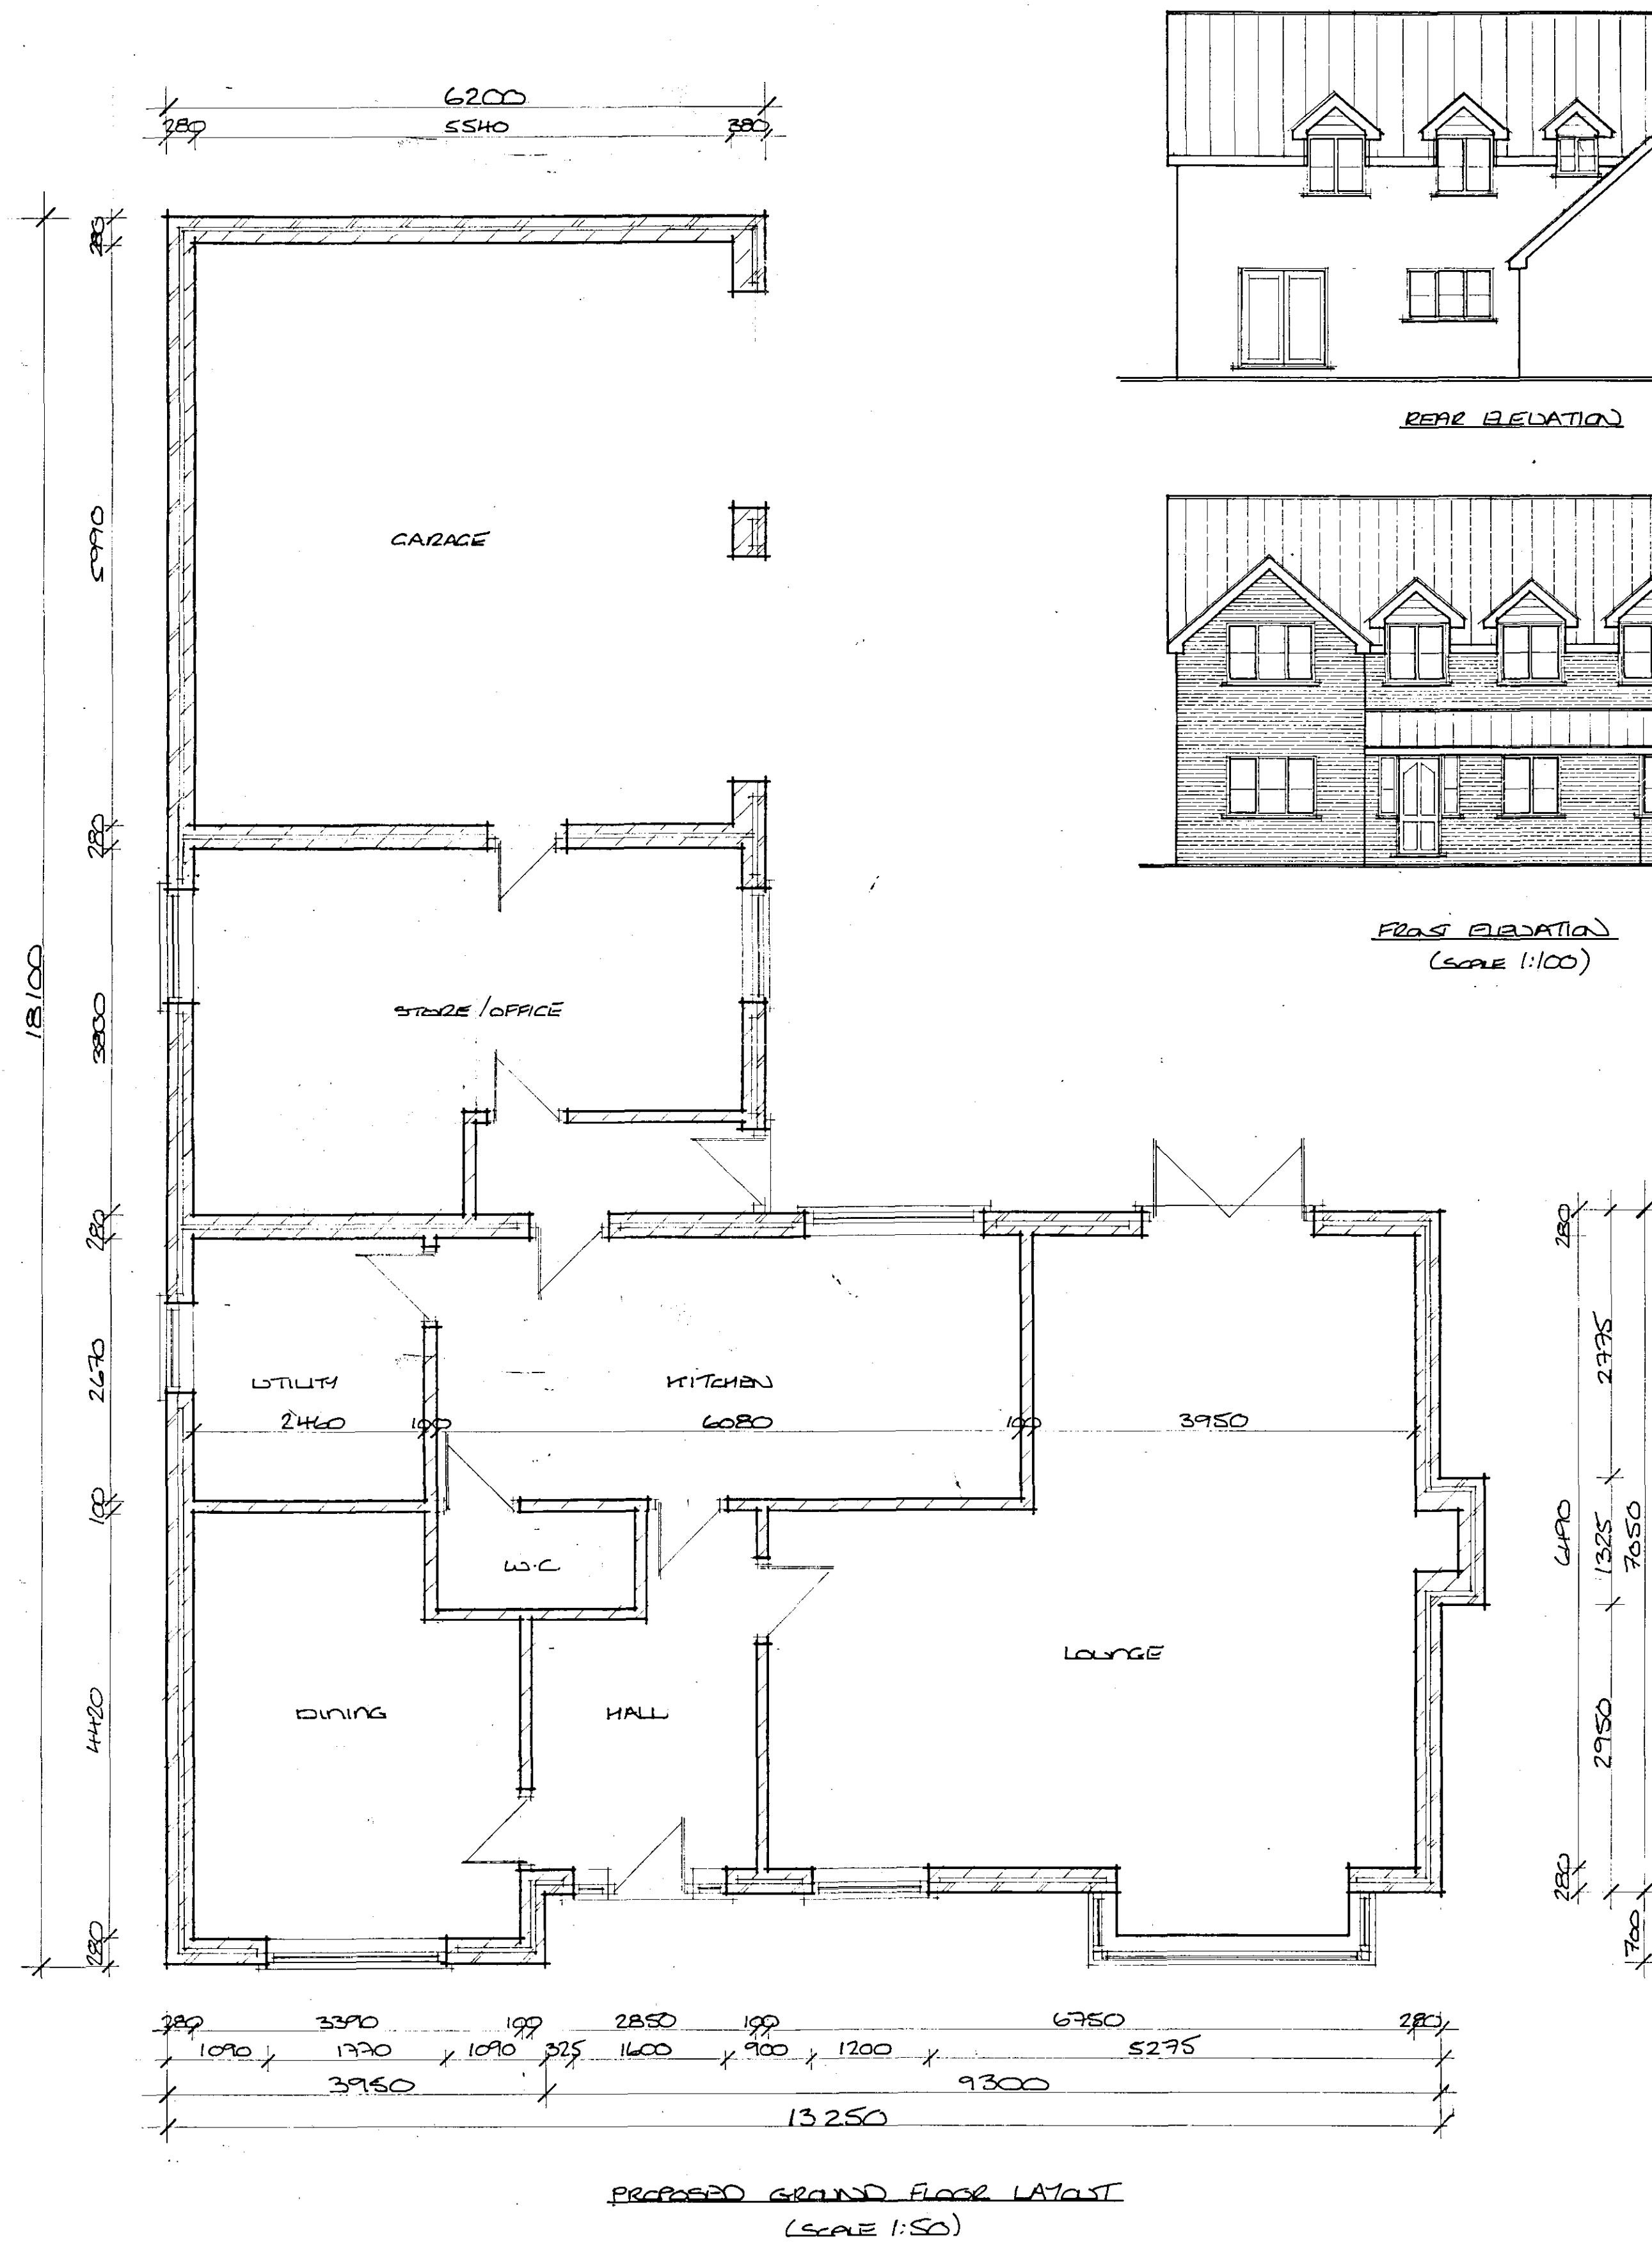

2004
Planning & Development
22 DEC 2004
Ref: 1568104

DETERMINED
PLAN