



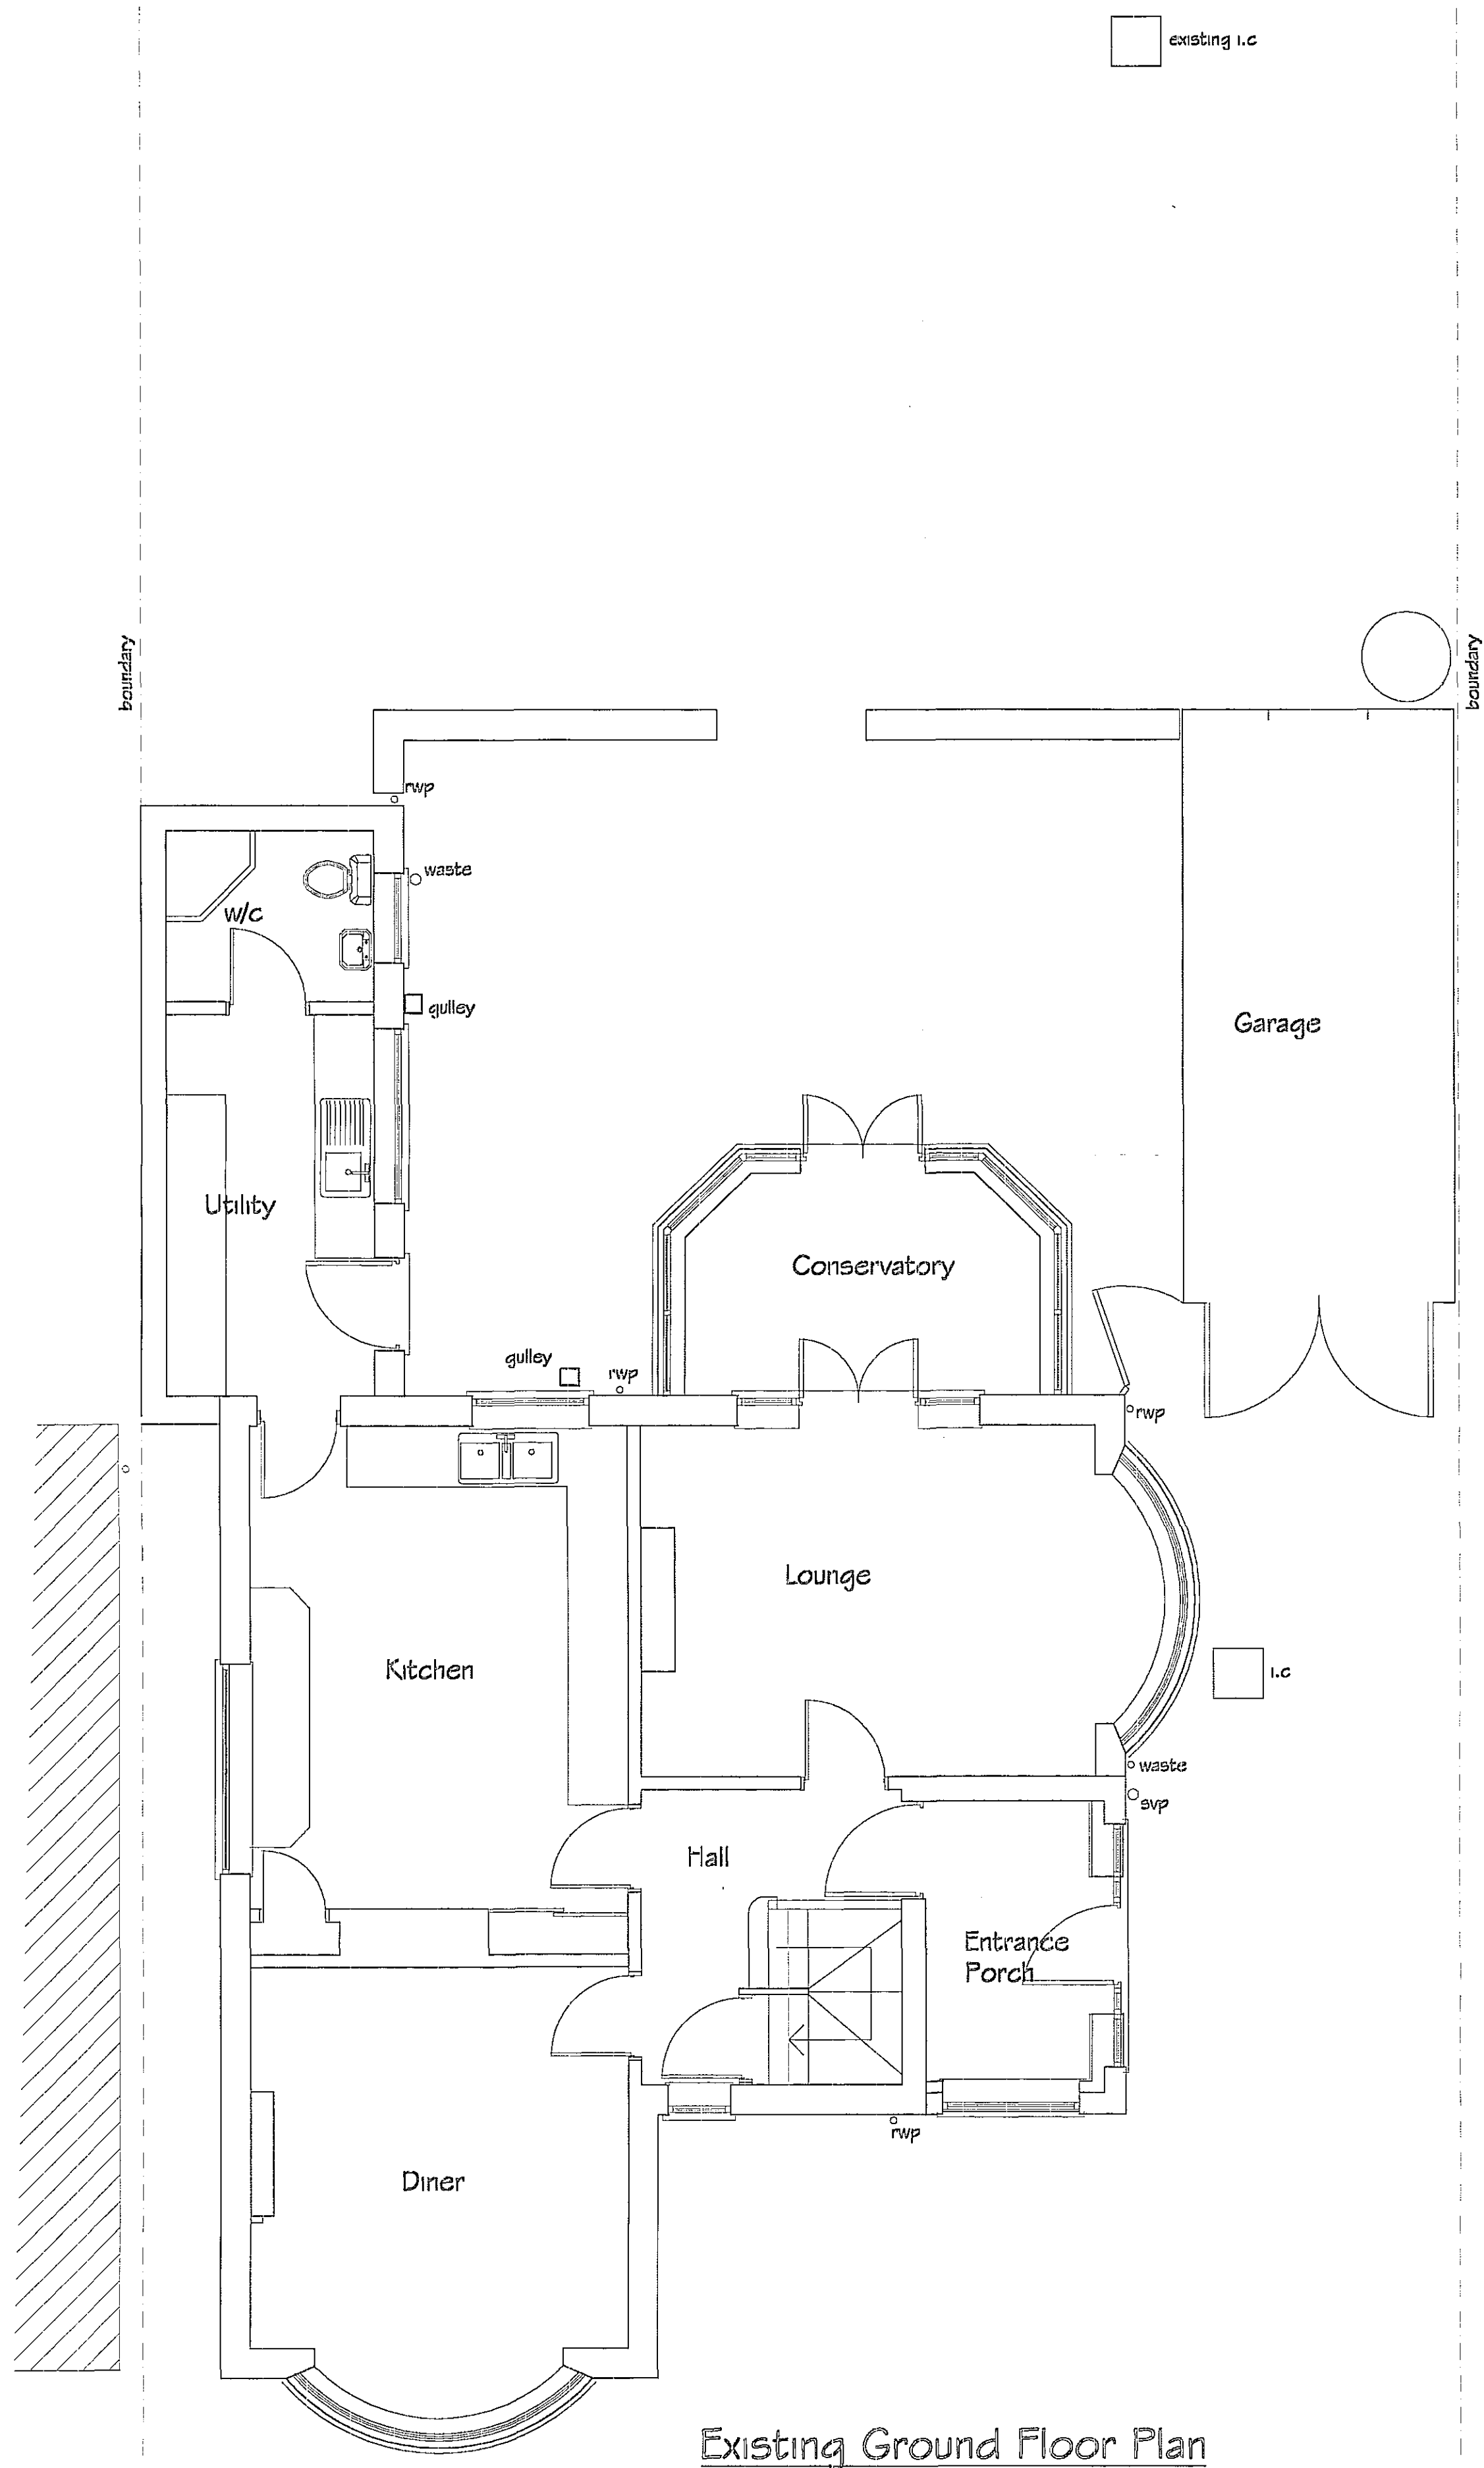

Existing Ground Floor Plan

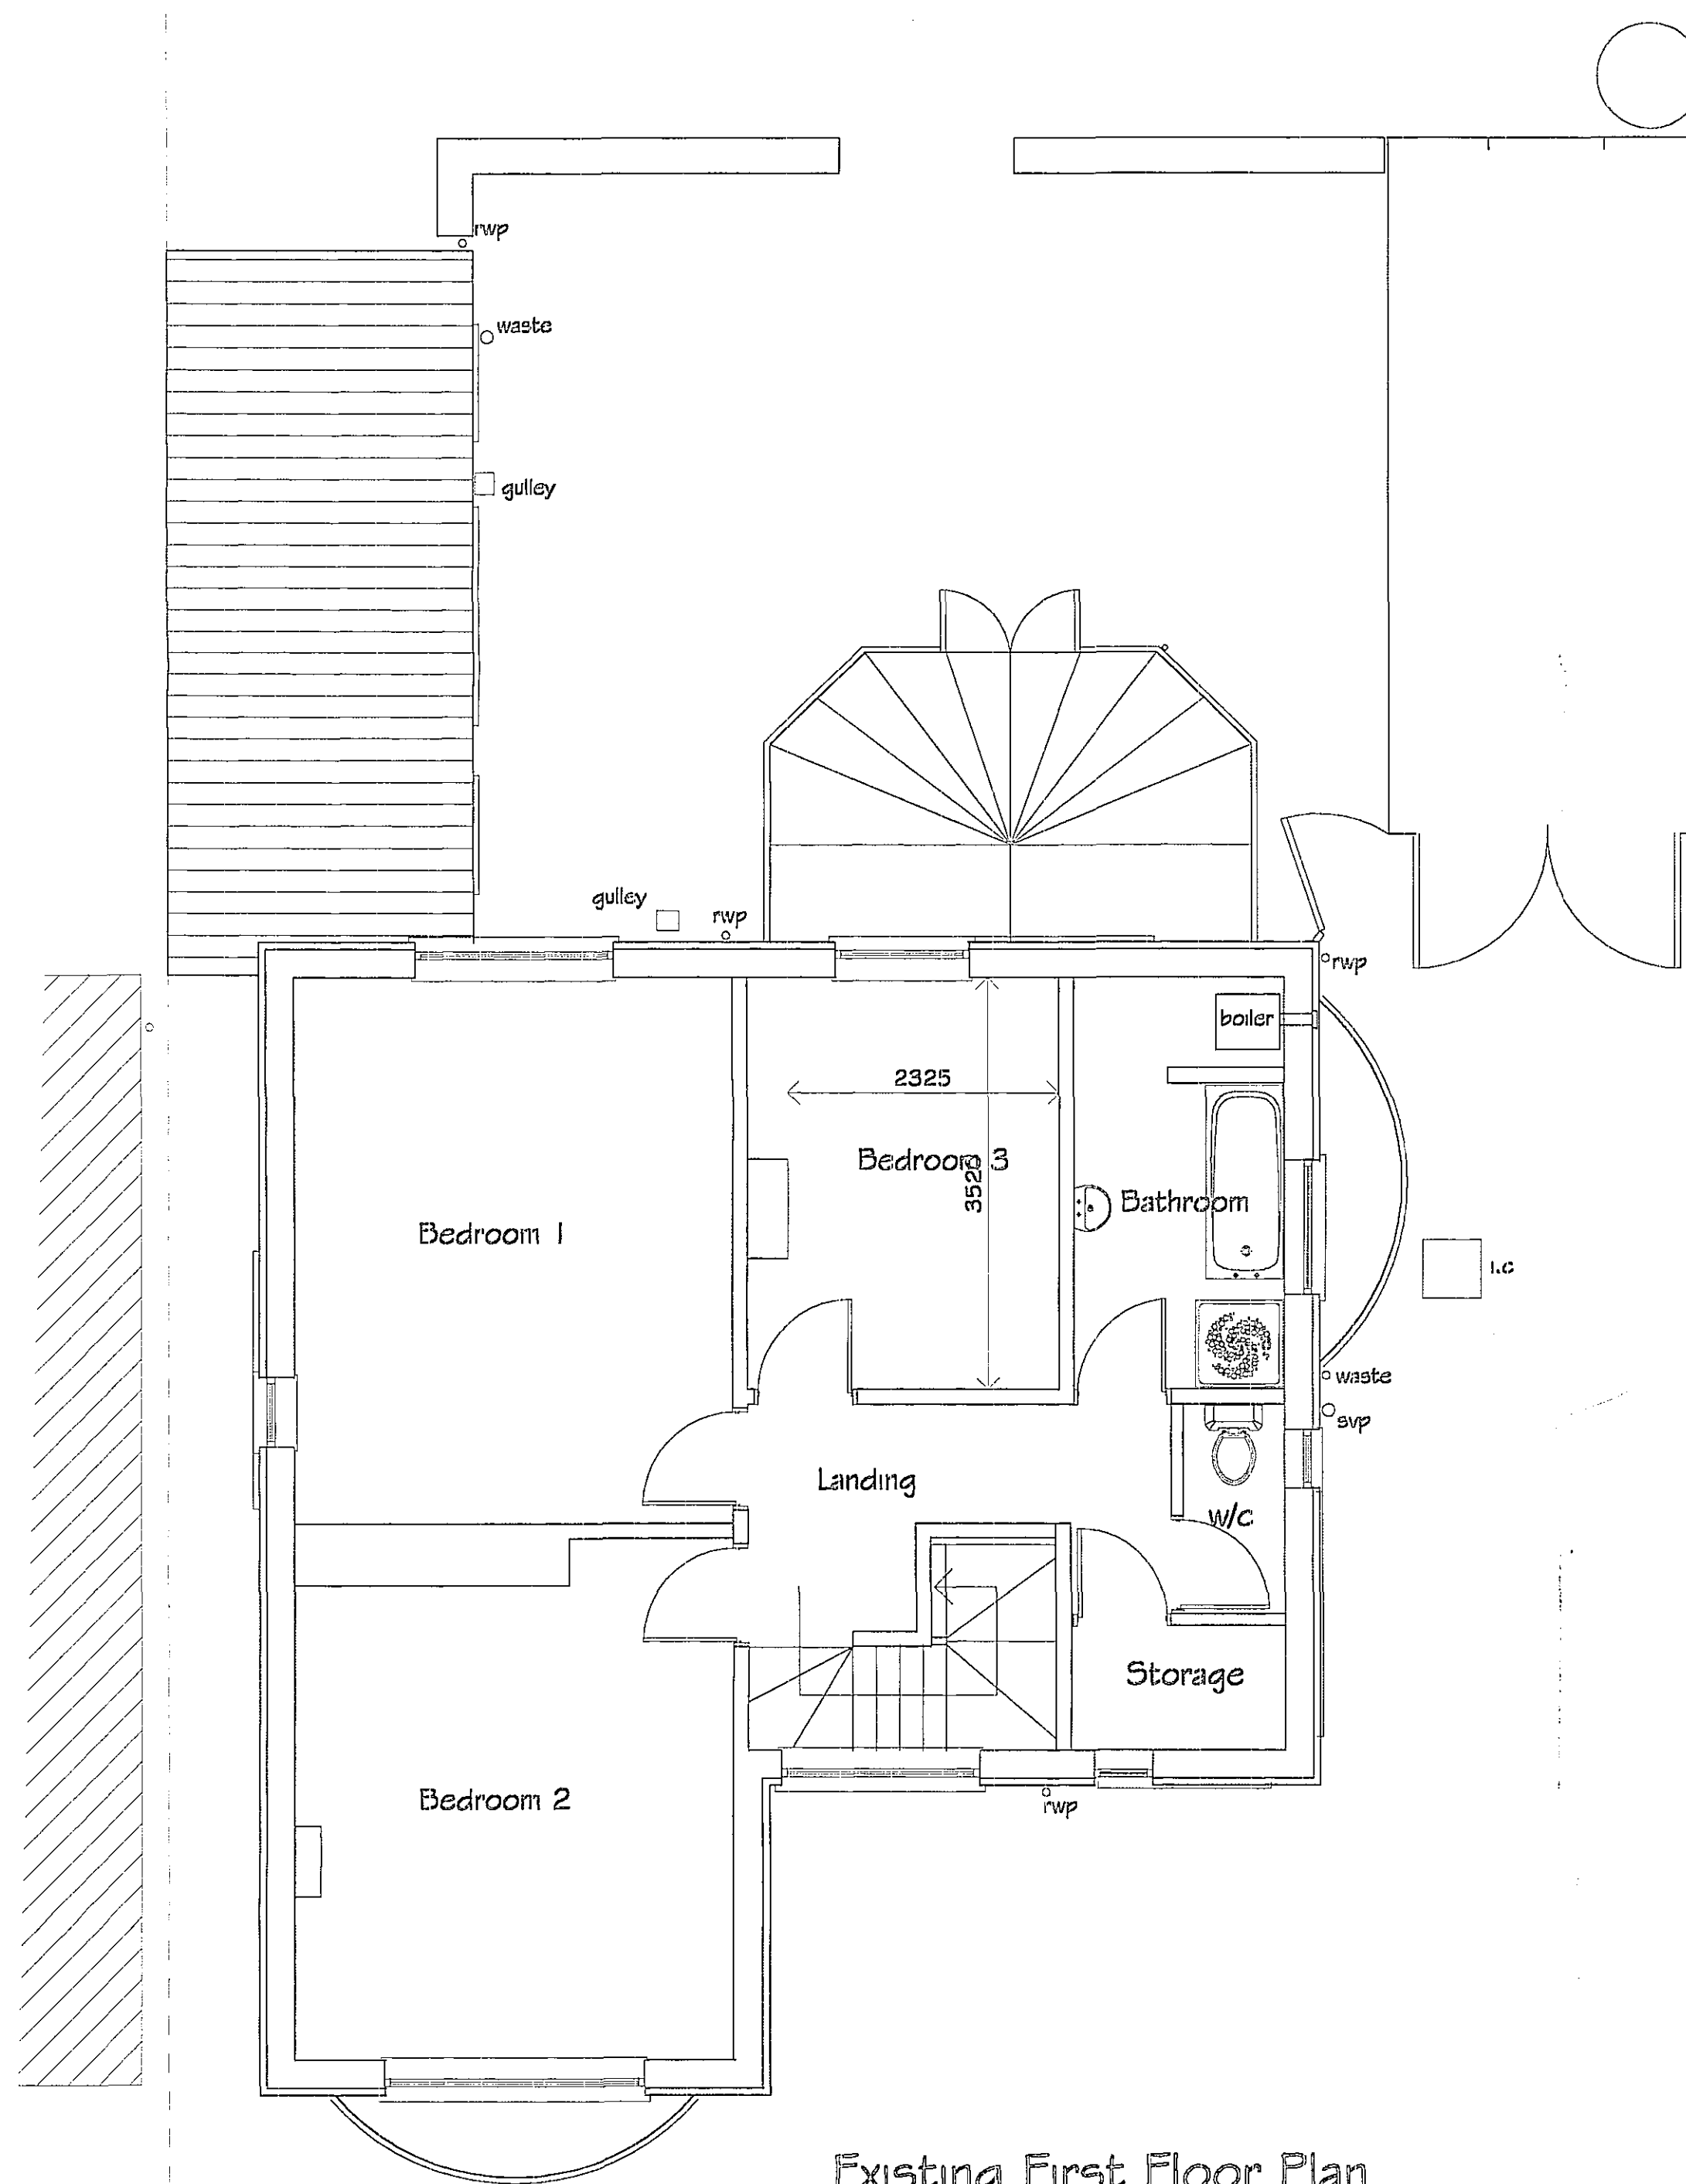

Existing First Floor Plan

GENERAL NOTES
 Copies of drawing 126/1/2005 & 126/2/2005 must not be taken, traced or altered for any purpose other than that for which they are issued without written permission of MW Architectural - Detailing Services. The drawings are produced only for the purpose of obtaining Planning Permission & do not contain a full specification for the proposed works & must not be used as a contract document alone. The proposed work will not be supervised / inspected on site by MW Architectural / Detailing Services & it therefore the client or their appointed Builder / Contractor responsibility to control workmanship / materials / specification & any variations to the contract. All measurements on this drawing are not to be scaled for construction / ordering purposes, dim's & set out of the works as shown on the drawing to be checked by the Builder / Contractor prior to the commencement of work & any discrepancies report immediately. The actual position of existing gas / electric underground service pipes / cables, surface water pipes / soakways are not known / shown the actual positions of all these apparatus must be established by the Builder / Contractor prior to commencement of or during any work.

HEALTH & SAFETY
 The client is to ensure that the appointed contractor is familiar with & complies with Health & Safety for Building Sites & Work Places.

SHCC
 Planning & Development
 25 NOV 2005
 Ref: 1633/05

REVISIONS		BY	DATE
DRAWN	MJW	DATE	5/9/05
SCALE	1/50	CHECKED	
CLIENT Mr. N.G. Ingrey 120 Spalding Rd. Pinchbeck Spalding Lincs PE11 3UE			
PROJECT Proposed two storey rear extension & internal alterations to existing dwelling			
DETAILS Existing Floor Plans			
<div><div>Malcolm Watson architectural - detailing services Residential - Commercial - Industrial - Agricultural Planning & Building Regulations Submissions 13 Wimbarley Way, Pinchbeck, Spalding, Lincs. PE11 3RY. Tel / Fax : 01775 767550 email : m.w.13@btinternet.com</div></div> <div><p>BUILDING CONTROL Permitted</p></div>			

DETERMINED PLAN

DRWG No. 126/1/2005