north

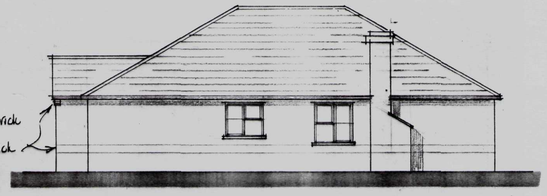

west

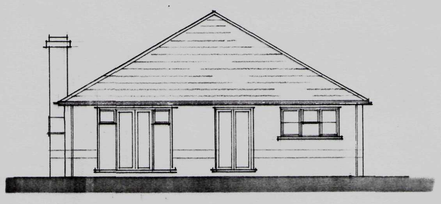

south

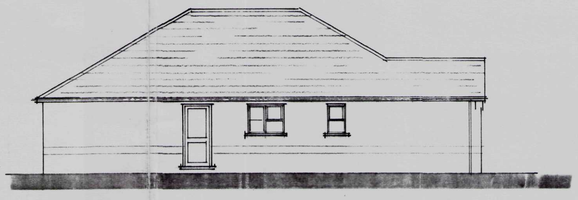

east

west

south

east

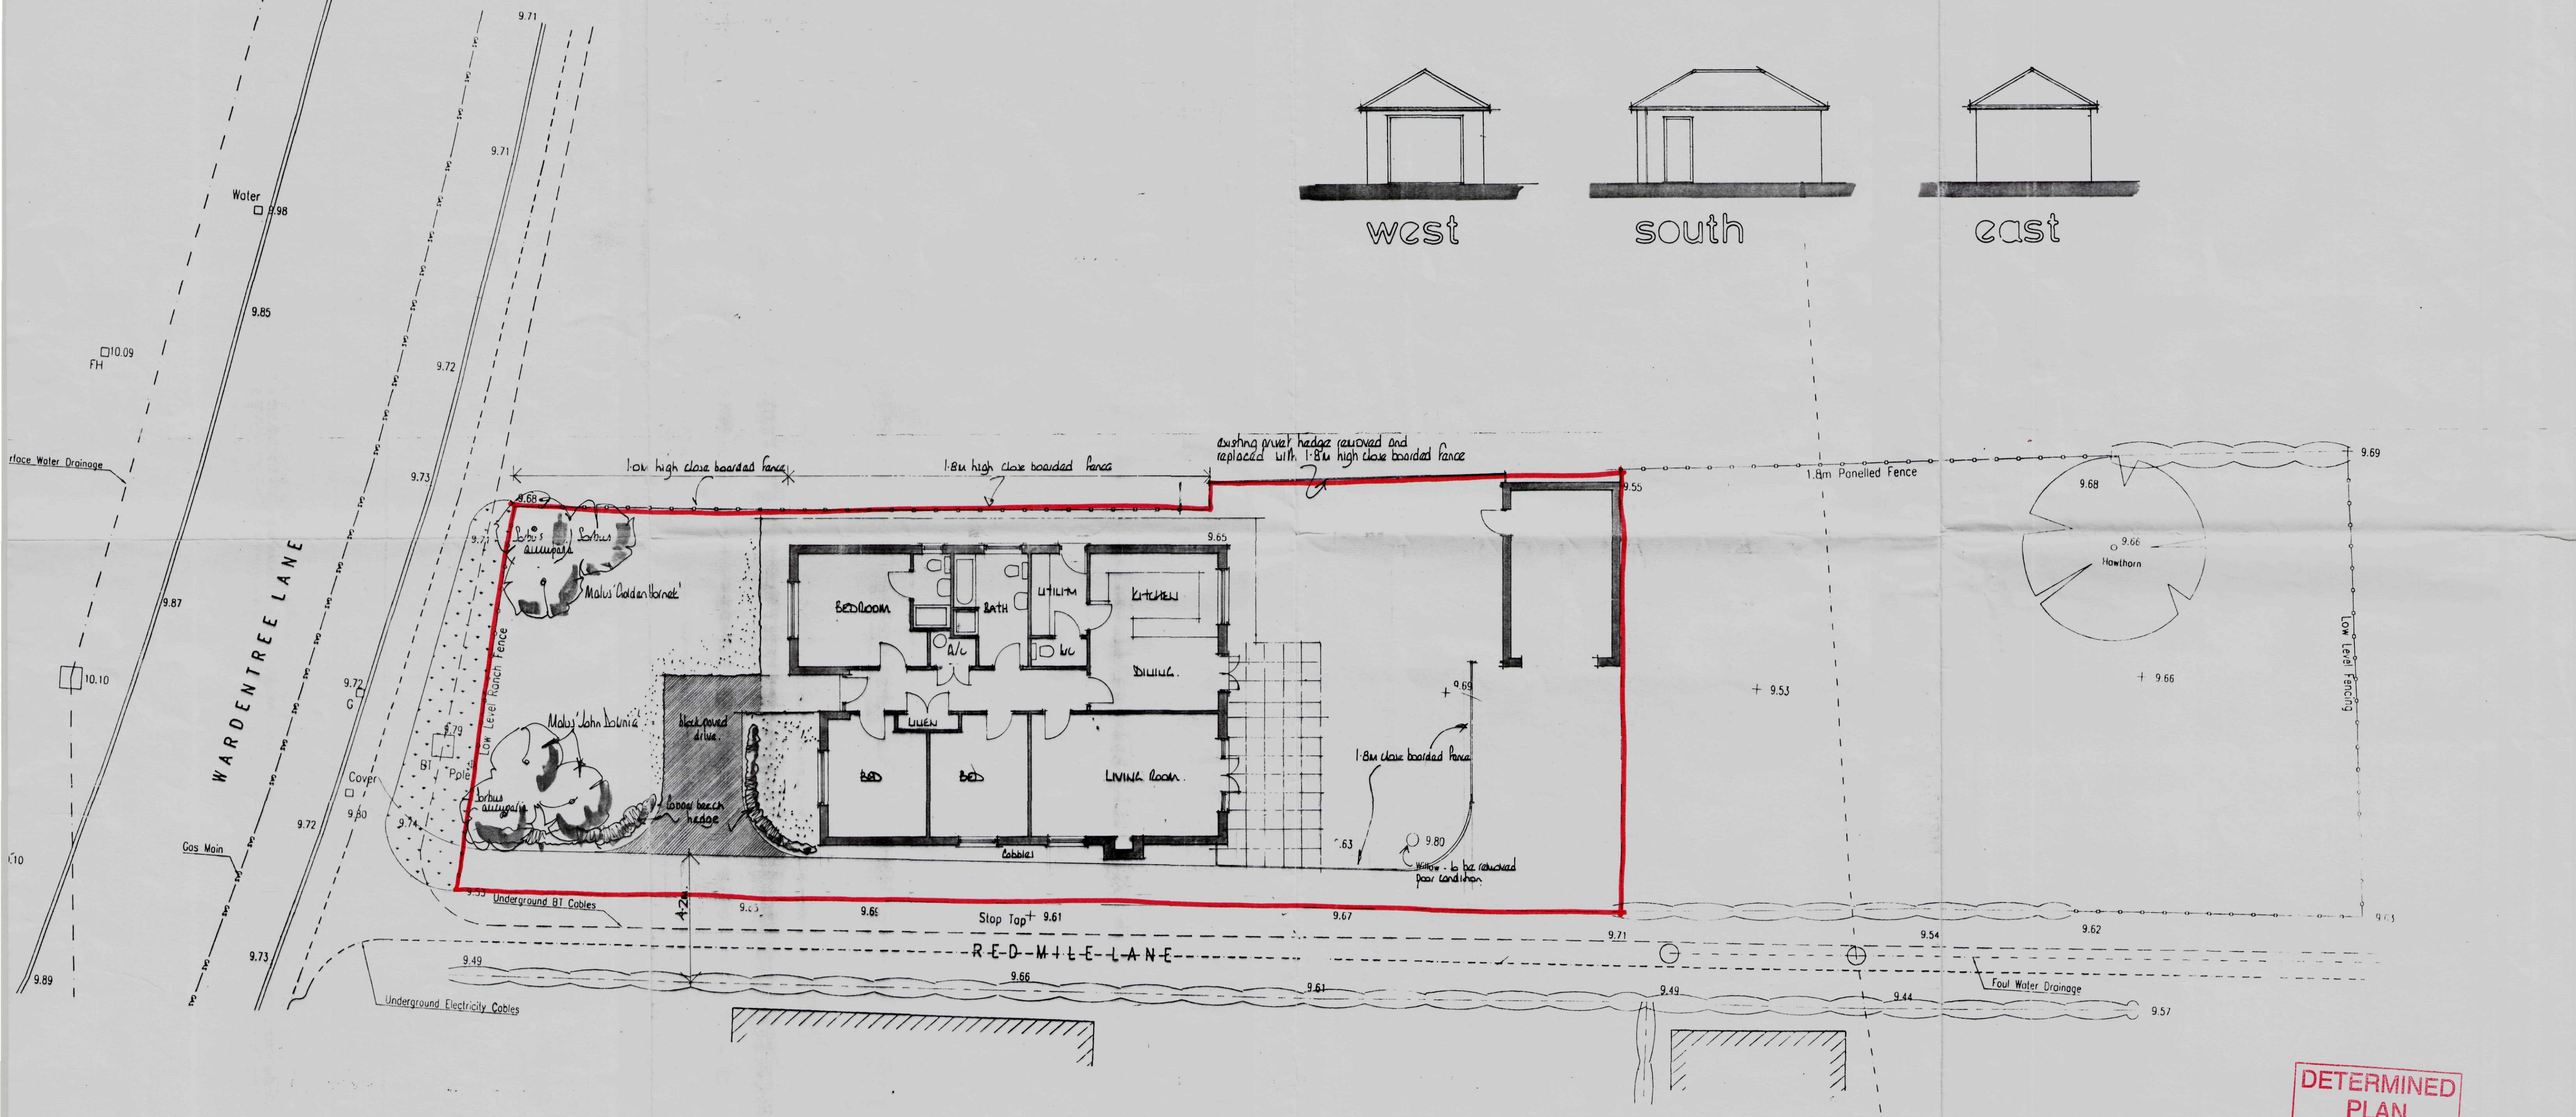

PROPOSED DWELLING AT 17 WARDENTREE LANE, PINCHBECK

WL/04/02

scale 1:100

DETERMINED PLAN

SHDC
Planning & Development
15 DEC 2004
Ref: 1639/04