COPYRIGHT
COPYRIGHT OF THIS DRAWING BELONGS TO LINDUM GROUP LIMITED AND ITS SUBSIDIARY AND ASSOCIATED COMPANIES AND NO PART THEREOF MAY BE REPRODUCED OR UTILISED IN ANY WAY WHATSOEVER WITHOUT THE PRIOR WRITTEN CONSENT OF LINDUM.
NO DIMENSIONS ARE TO BE SCALED FROM THIS DRAWING
USE FIGURED DIMENSIONS ONLY

2×33Kv

(ROUTE T
CONFIRME
CENTRAL

BLE LAID
DUCT

R9642

150 DIA

DIA

SMH 22

450 DIA


225 DIA

SMH 24

FMH 17

SW DRAINAGE CONNECTION

150 DIA STUB CONNECTION

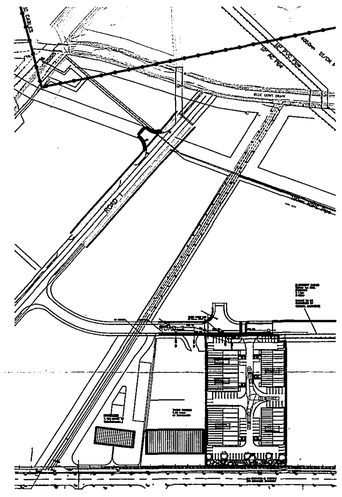

ale 1 / 500

LOCATION PLAN 1/2500

Unit 1
~~Gross Area 5000 ft²~~
Gross Area 464 m²

Unit 3 & 4
Gross Area 3000 ft² each
~~Gross Area 278.8m² each~~

Unit 2
Gross Area 4000 ft²
Gross Area 372 m²

HOWDENS
Gross External Area 8408 ft²
Gross Internal Area 8000 ft²
Gross Area 781 m²

Unit 5
Gross Area 6000 ft²
Gross Area 560.5 m²

DETERMINED PLAN

SHDC
PLANNING & DEVELOPMENT
2 3 DEC 2005
Ref. 17440/-

EBG

GY LC GY GY LC GY GY RS GY

~~5m WELLAND & DEEPING~~
IDB DRAINAGE EASEMENT

GY GY GY GY GY

B 21/11/05 - Entrances positioned to corners of units.
A 16/11/05 - Landscape revised Site area revised.
/ 03/11/05 - Preliminary Discussion Issue

L5 DESIGN

Lindum Business Park, Station Road
North Hykeham, Lincoln LN6 3QX
Tel: (01522) 500300
Fax: (01522) 852221
E - Mail: design@lindumgroup.co.uk

Client
LINDUM JV PROPERTY

Project
Proposed New Units,
WARDENTREE COURT
Wardentree Park
Spalding

Drawing Title
Proposed Site Layout

Date	Scale
November 2005	1 / 200
Drawn By: Ian Turnell	Client Ref: -
Drawing Number: L5 - 234 / 105	Revision: B

Lindum JV Property, Wardentree Park, Spalding.